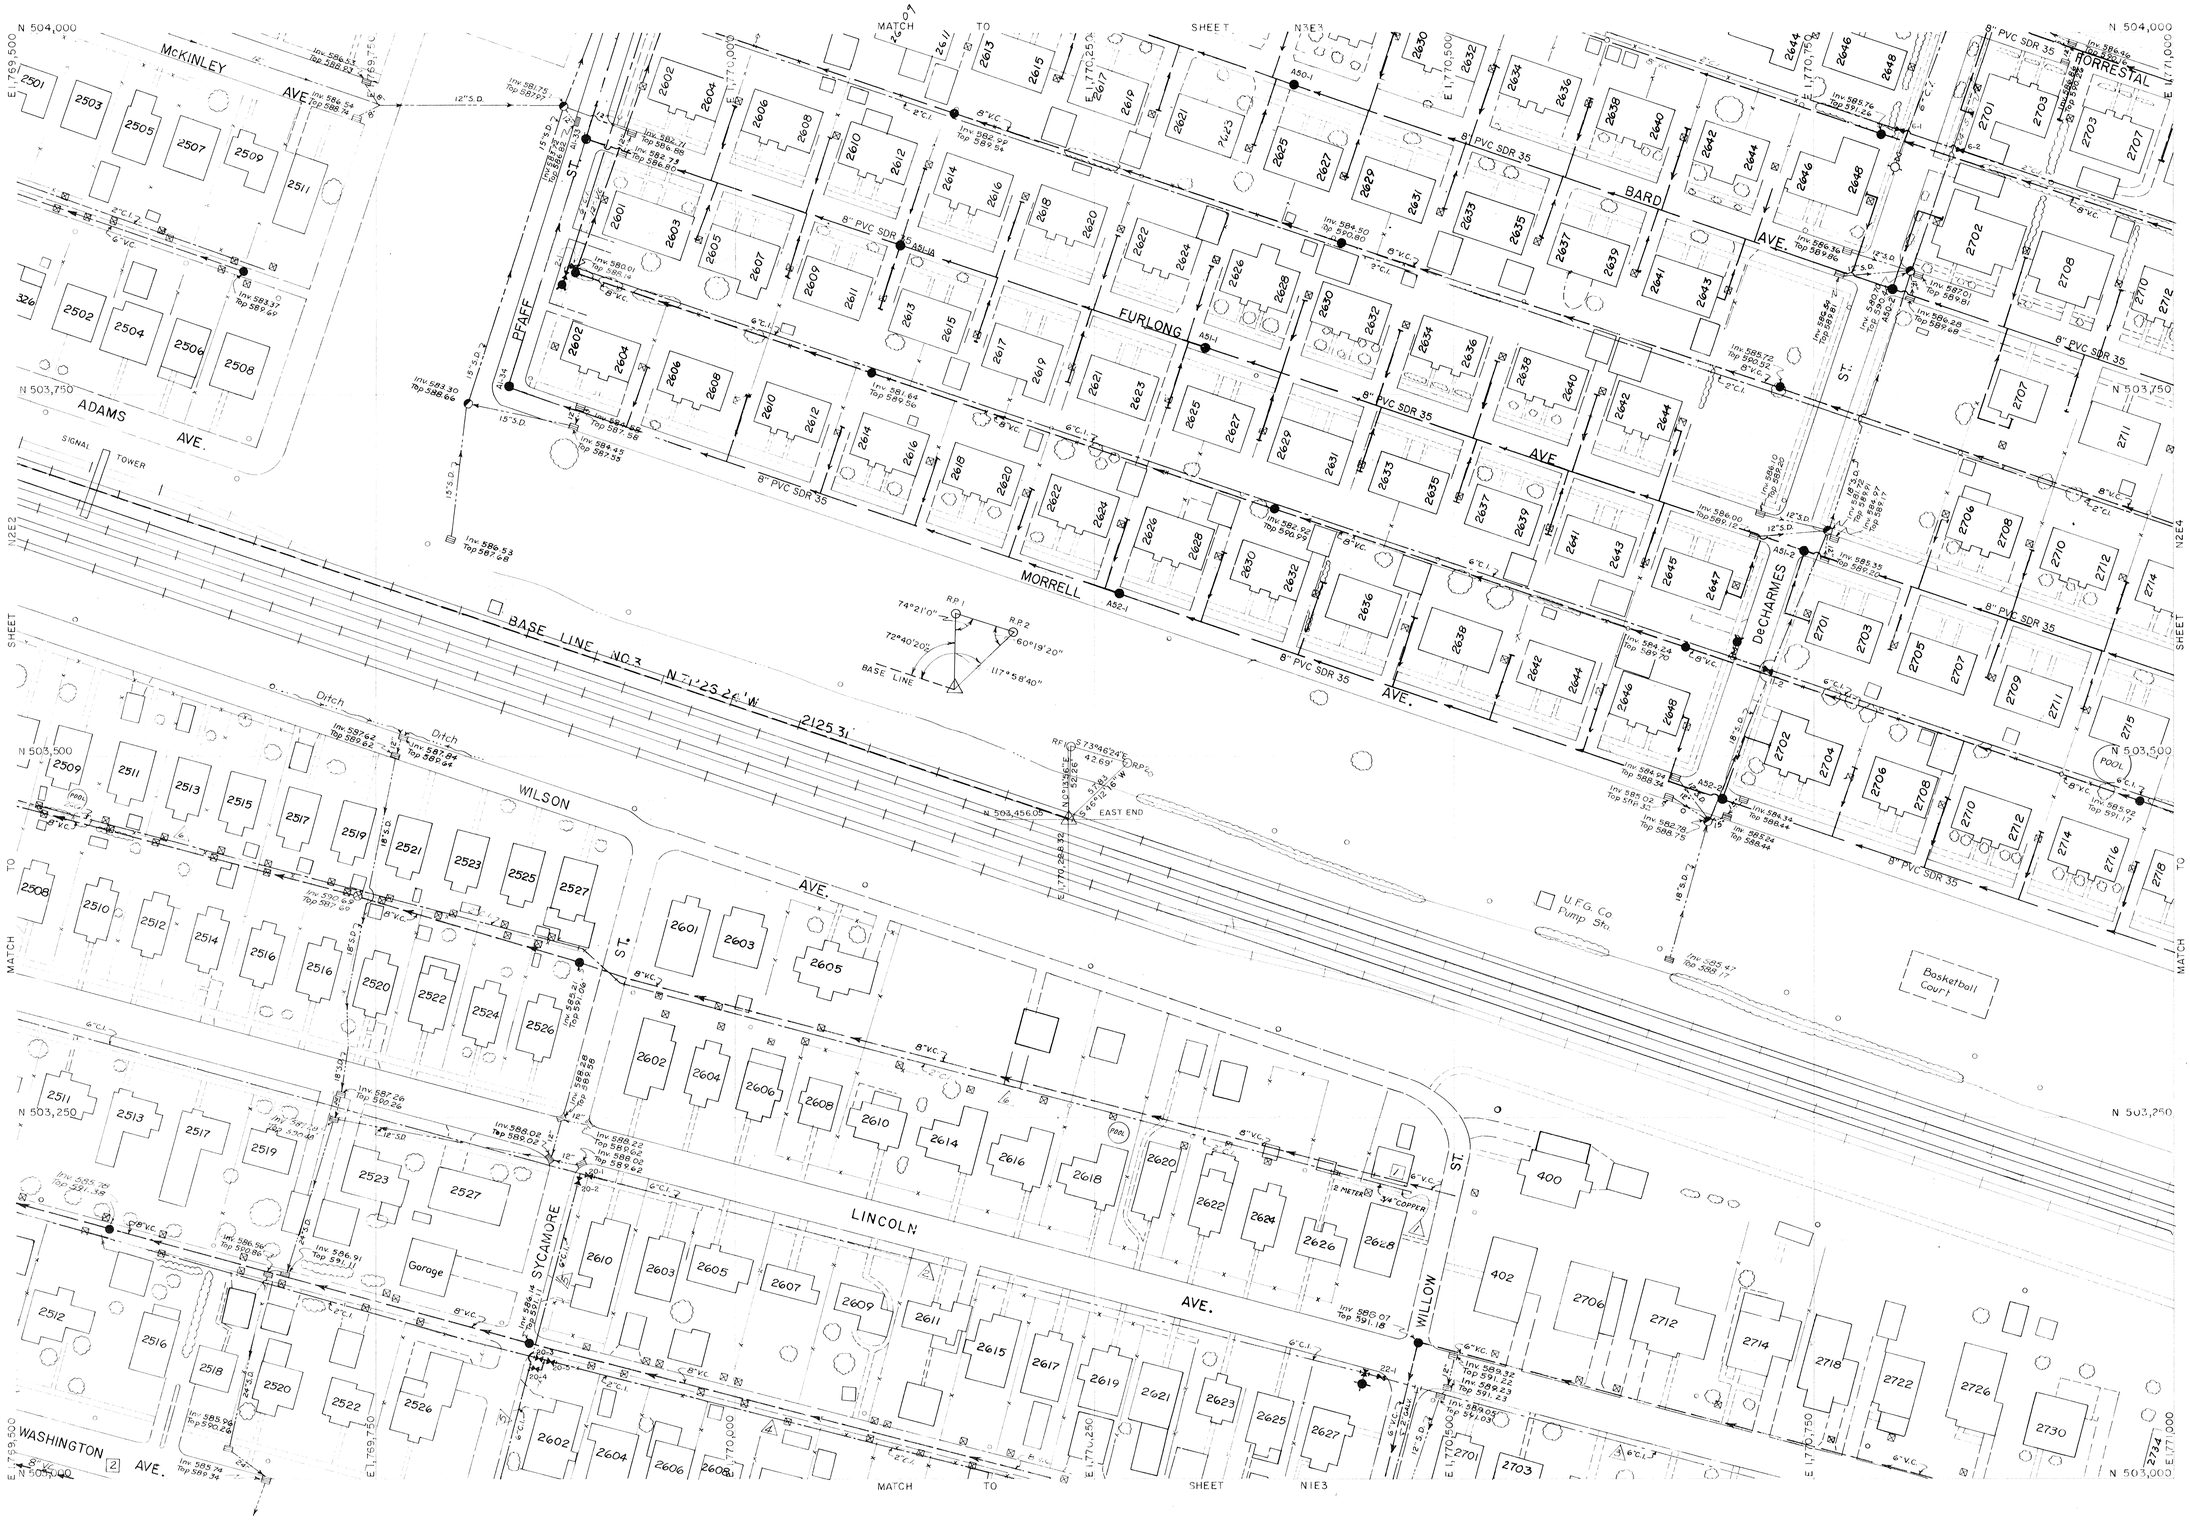

REVISIONS
2-70

WATER LINES

VALVES

FIRE HYDRANTS
- SMALL HYDRANT
- 4" STEAMER
- 4 1/2" STEAMER

METERS

SEWER LINES

MANHOLES SAN. 14
LAMP HOLES
MANHOLES S.D.
CATCH BASINS
CURB BOXES

WATER EXTENSIONS
1. 1+297 Alley N. of Lincoln Ave.
2. 2+11 Lincoln W. of Willow St.
3. 2+55 Lincoln E. of Willow St.
4. 2+55 Alley N. of Wash. Ave.
5. 3+14 Sycamore St.
6. 1+340 Alley bet. Wilson & Lincoln Ave.

SEWER EXTENSIONS
1. 3+59 Alley N. of Lincoln Ave.
2. Washington Ave.

AMERICAN AIR SURVEYS, INC.
PITTSBURGH, PENNA.

CITY OF ST. ALBANS, W. VA.

MUNICIPAL UTILITY COMMISSION

SCALE: 1" = 50'

DATE PLAT PREPARED Sept. 16, 1965
WATER SYSTEM ADDED Nov. 16, 1965
SANITARY SEWERS ADDED Nov. 16, 1965
STORM SEWERS ADDED Nov. 16, 1965

PLAT NO.

N2E3