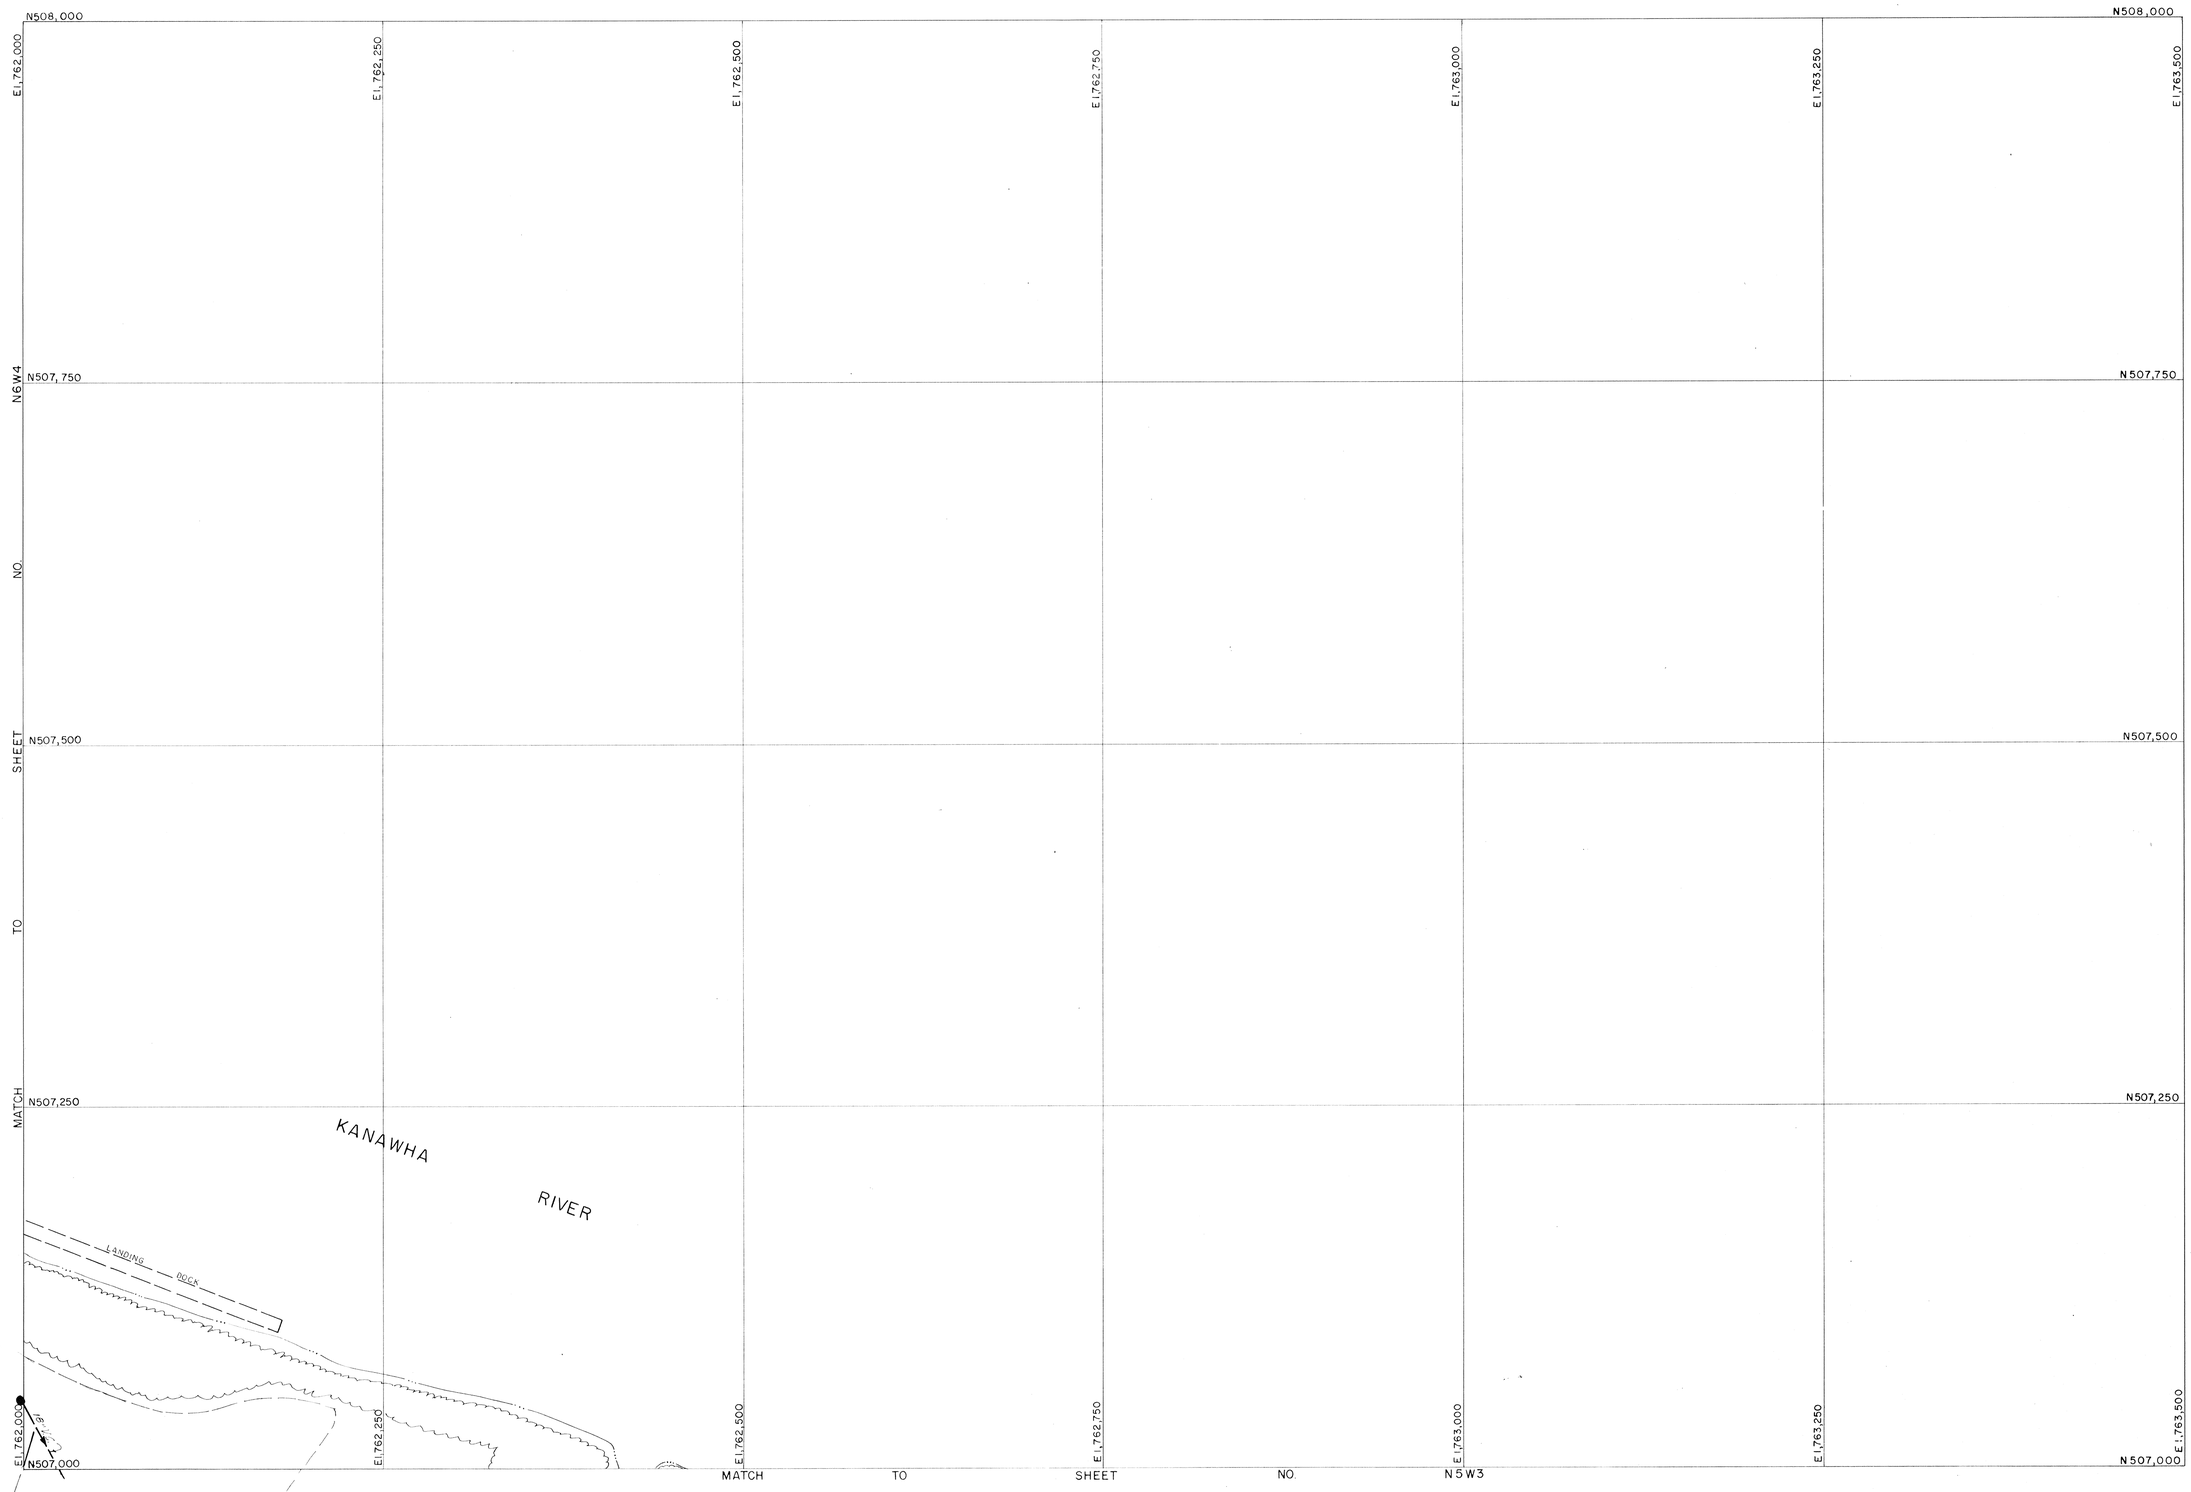

REVISIONS
2-70

WATER LINES

SEWER LINES

FIRE HYDRANTS
SMALL HYDRANT
4" STEAMER
4 1/2" STEAMER

VALVES

MANHOLES SAN.
MANHOLES S.D.
LAMP HOLES
CATCH BASINS
METERS

WATER EXTENSIONS

SEWER EXTENSIONS

AMERICAN AIR SURVEYS, INC.
PITTSBURGH, PENNA.

CITY OF ST. ALBANS, W. VA.

MUNICIPAL UTILITY COMMISSION

SCALE: 1" = 50'

DATE PLAT PREPARED Dec 14, 1965
WATER SYSTEM ADDED Jan 7, 1966
SANITARY SEWERS ADDED
STORM SEWERS ADDED

PLAT NO.
N6W3