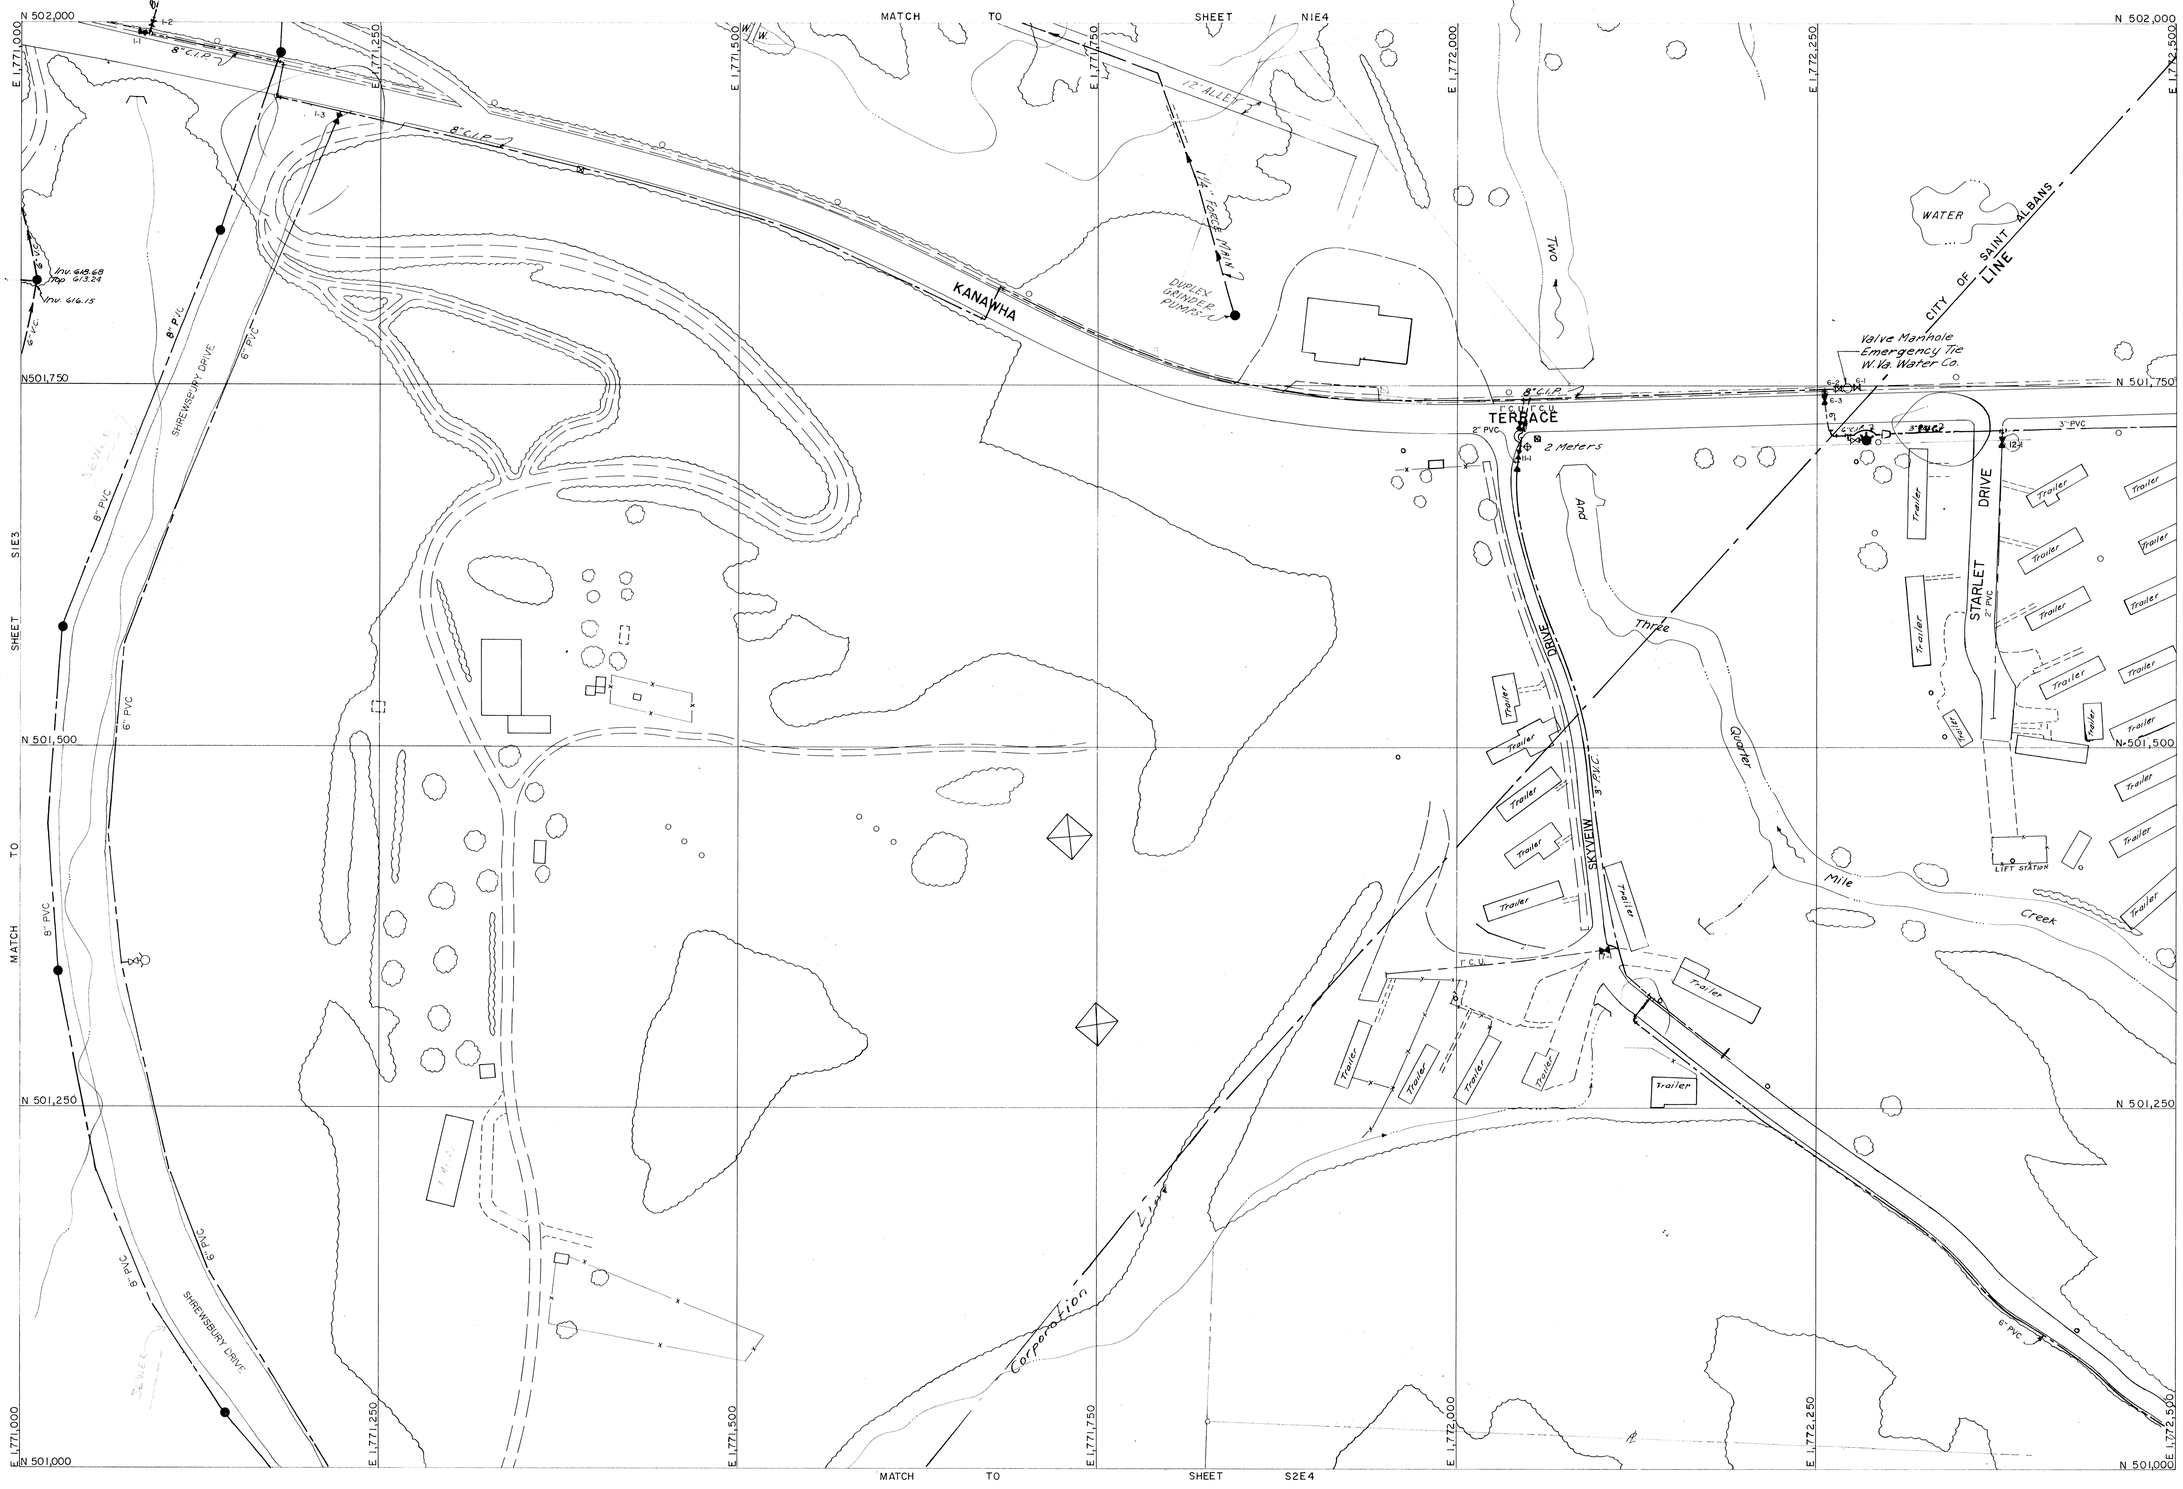

REVISIONS
7-19-66

WATER LINES
8"C1 - 1300 ft

VALVES
3 - 8" Valves

FIRE HYDRANTS
SMALL HYDRANT
4" STEAMER
4 1/2" STEAMER

METERS
3

SEWER LINES
6" VC 100'

MANHOLES SAN. 1
LAMP HOLES
MANHOLES S.D.
CATCH BASINS
CURB BOXES

WATER EXTENSIONS

SEWER EXTENSIONS

DRAFTED BY: B.M.
CHECKED BY: RBP

AMERICAN AIR SURVEYS, INC.
PITTSBURGH, PENNA.

CITY OF ST. ALBANS, W. VA.

MUNICIPAL UTILITY COMMISSION

SCALE: 1" = 50'

DATE PLAT PREPARED 7-30-65
WATER SYSTEM ADDED 10-15-65
SANITARY SEWERS ADDED
STORM SEWERS ADDED

PLAT NO.

SIE4