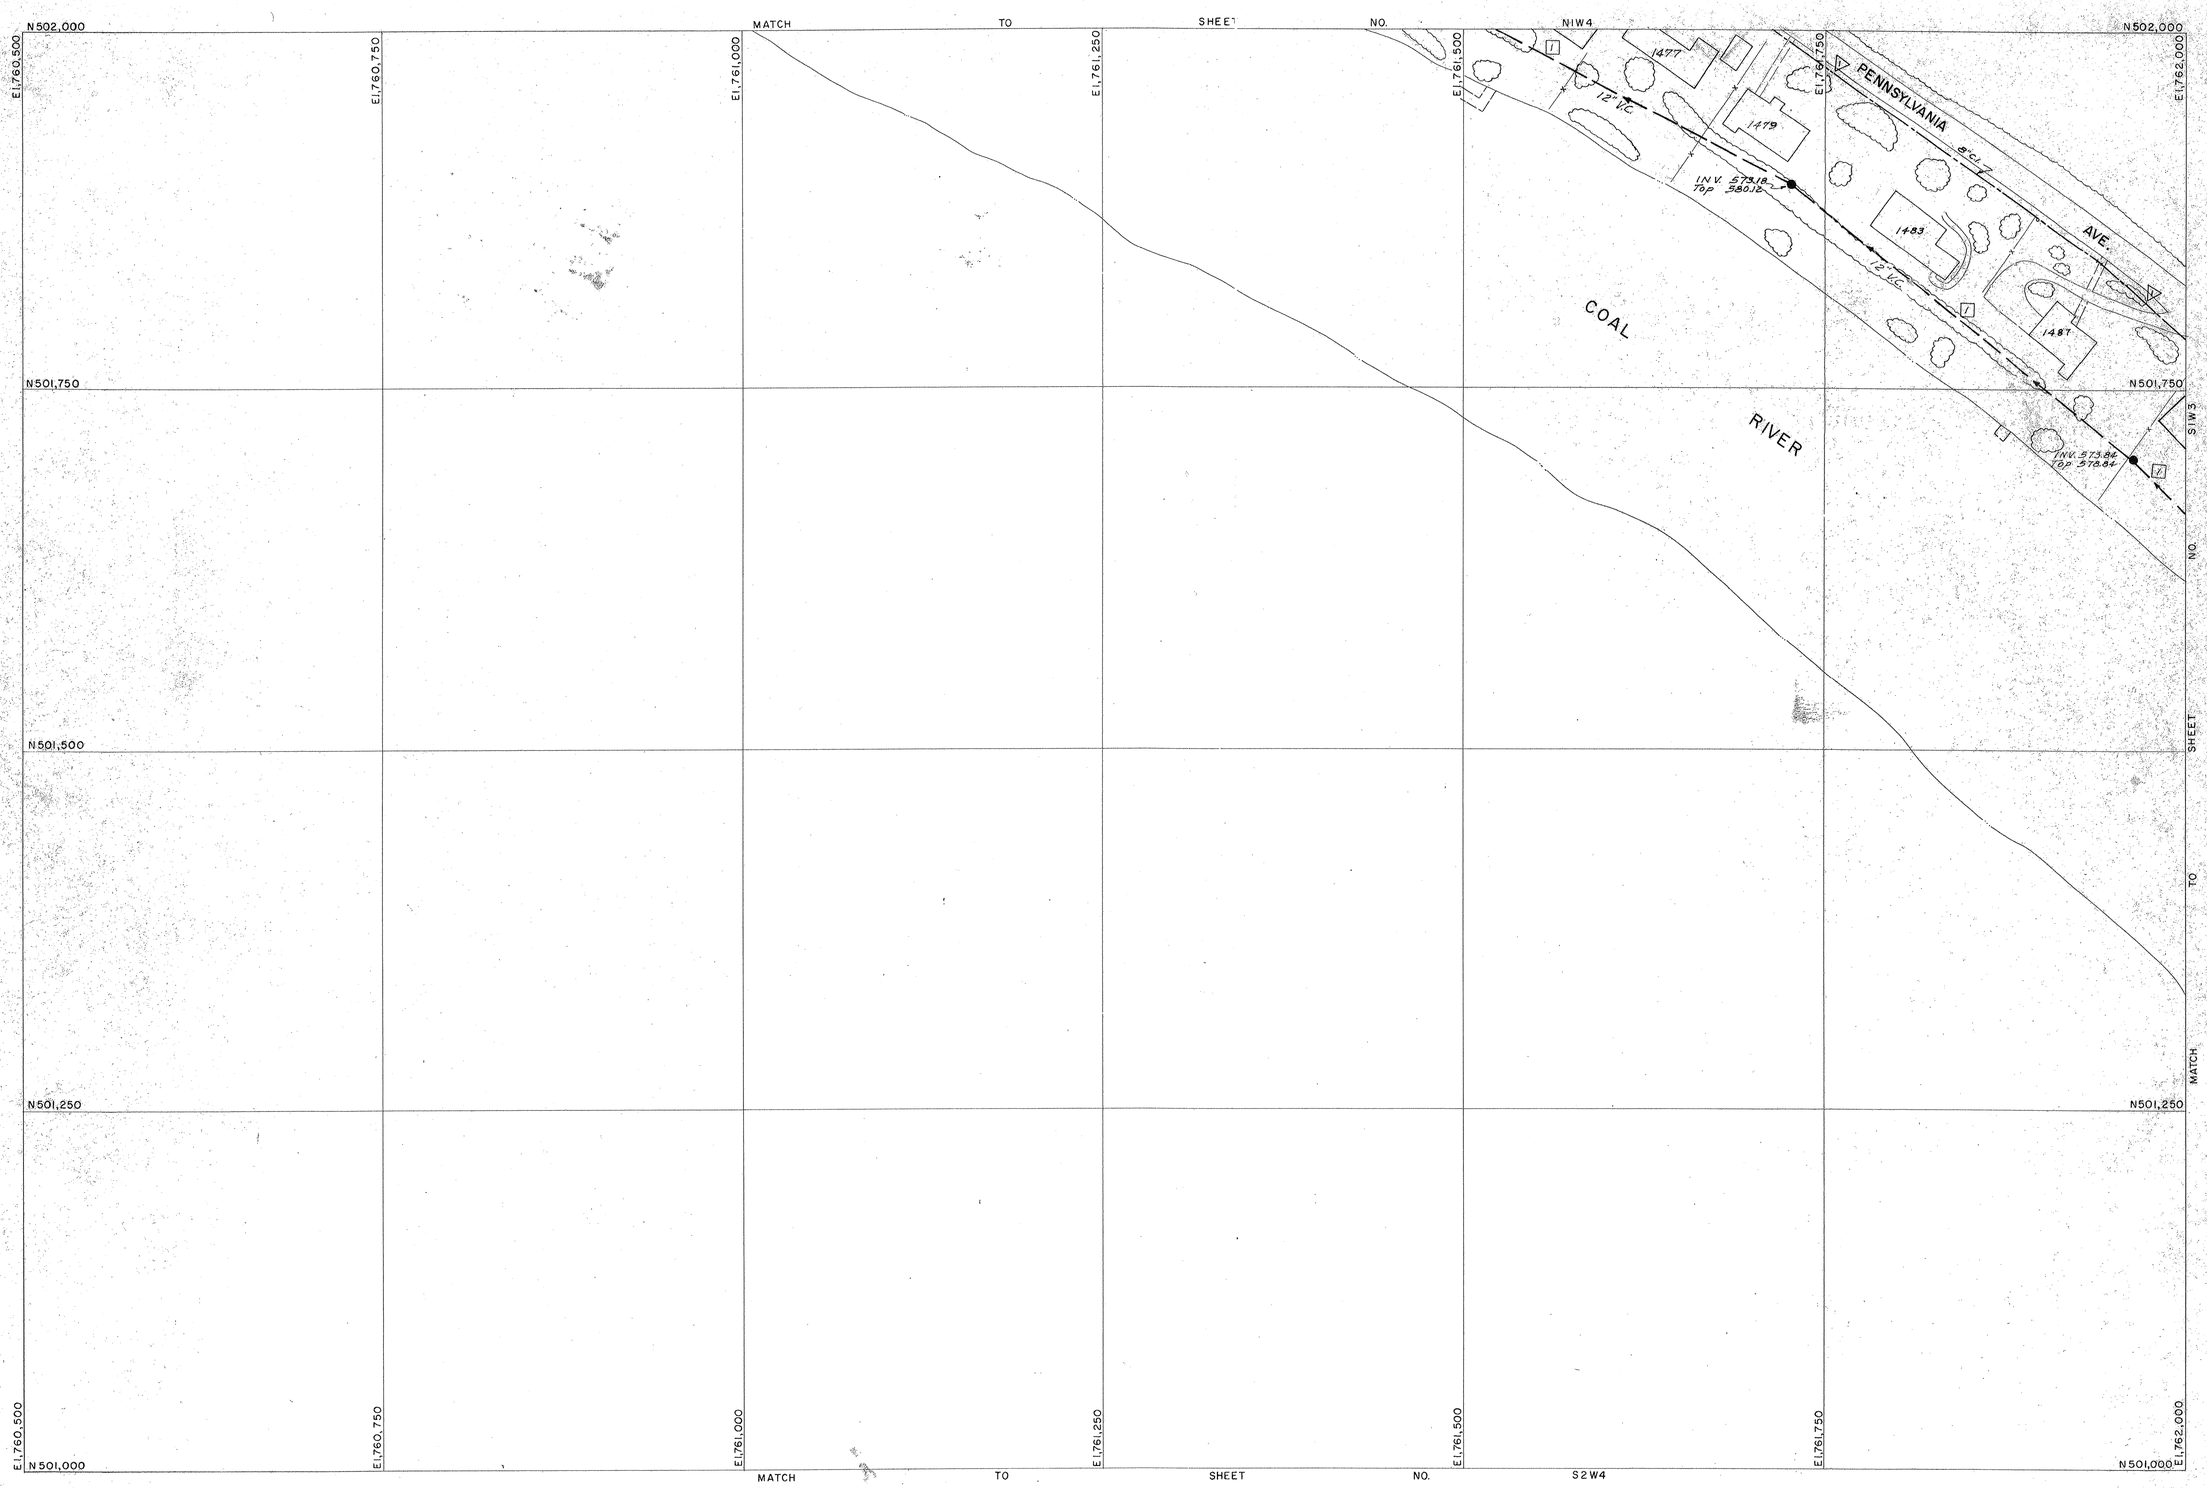


REVISIONS
2/3/66

WATER LINES
6" C.I. - 360'

SEWER LINES
12" V.C. - 587'

FIRE HYDRANTS
- SMALL HYDRANT
- 4" STEAMER
- 4 1/2" STEAMER

VALVES

MANHOLES SAN. 2
MANHOLES S.D.
LAMP HOLES
CATCH BASINS
METERS

WATER EXTENSIONS
△ 2+6 Pennsylvania Ave.

SEWER EXTENSIONS
1 3+36 Coal R.

AMERICAN AIR SURVEYS, INC.
PITTSBURGH, PENNA.

# CITY OF ST. ALBANS, W. VA.

MUNICIPAL UTILITY COMMISSION

SCALE: 1" = 50'

DATE PLAT PREPARED Jan. 17 1966
WATER SYSTEM ADDED Jan. 26, 1966
SANITARY SEWERS ADDED Jan. 26, 1966
STORM SEWERS ADDED

PLAT NO.
S1W4