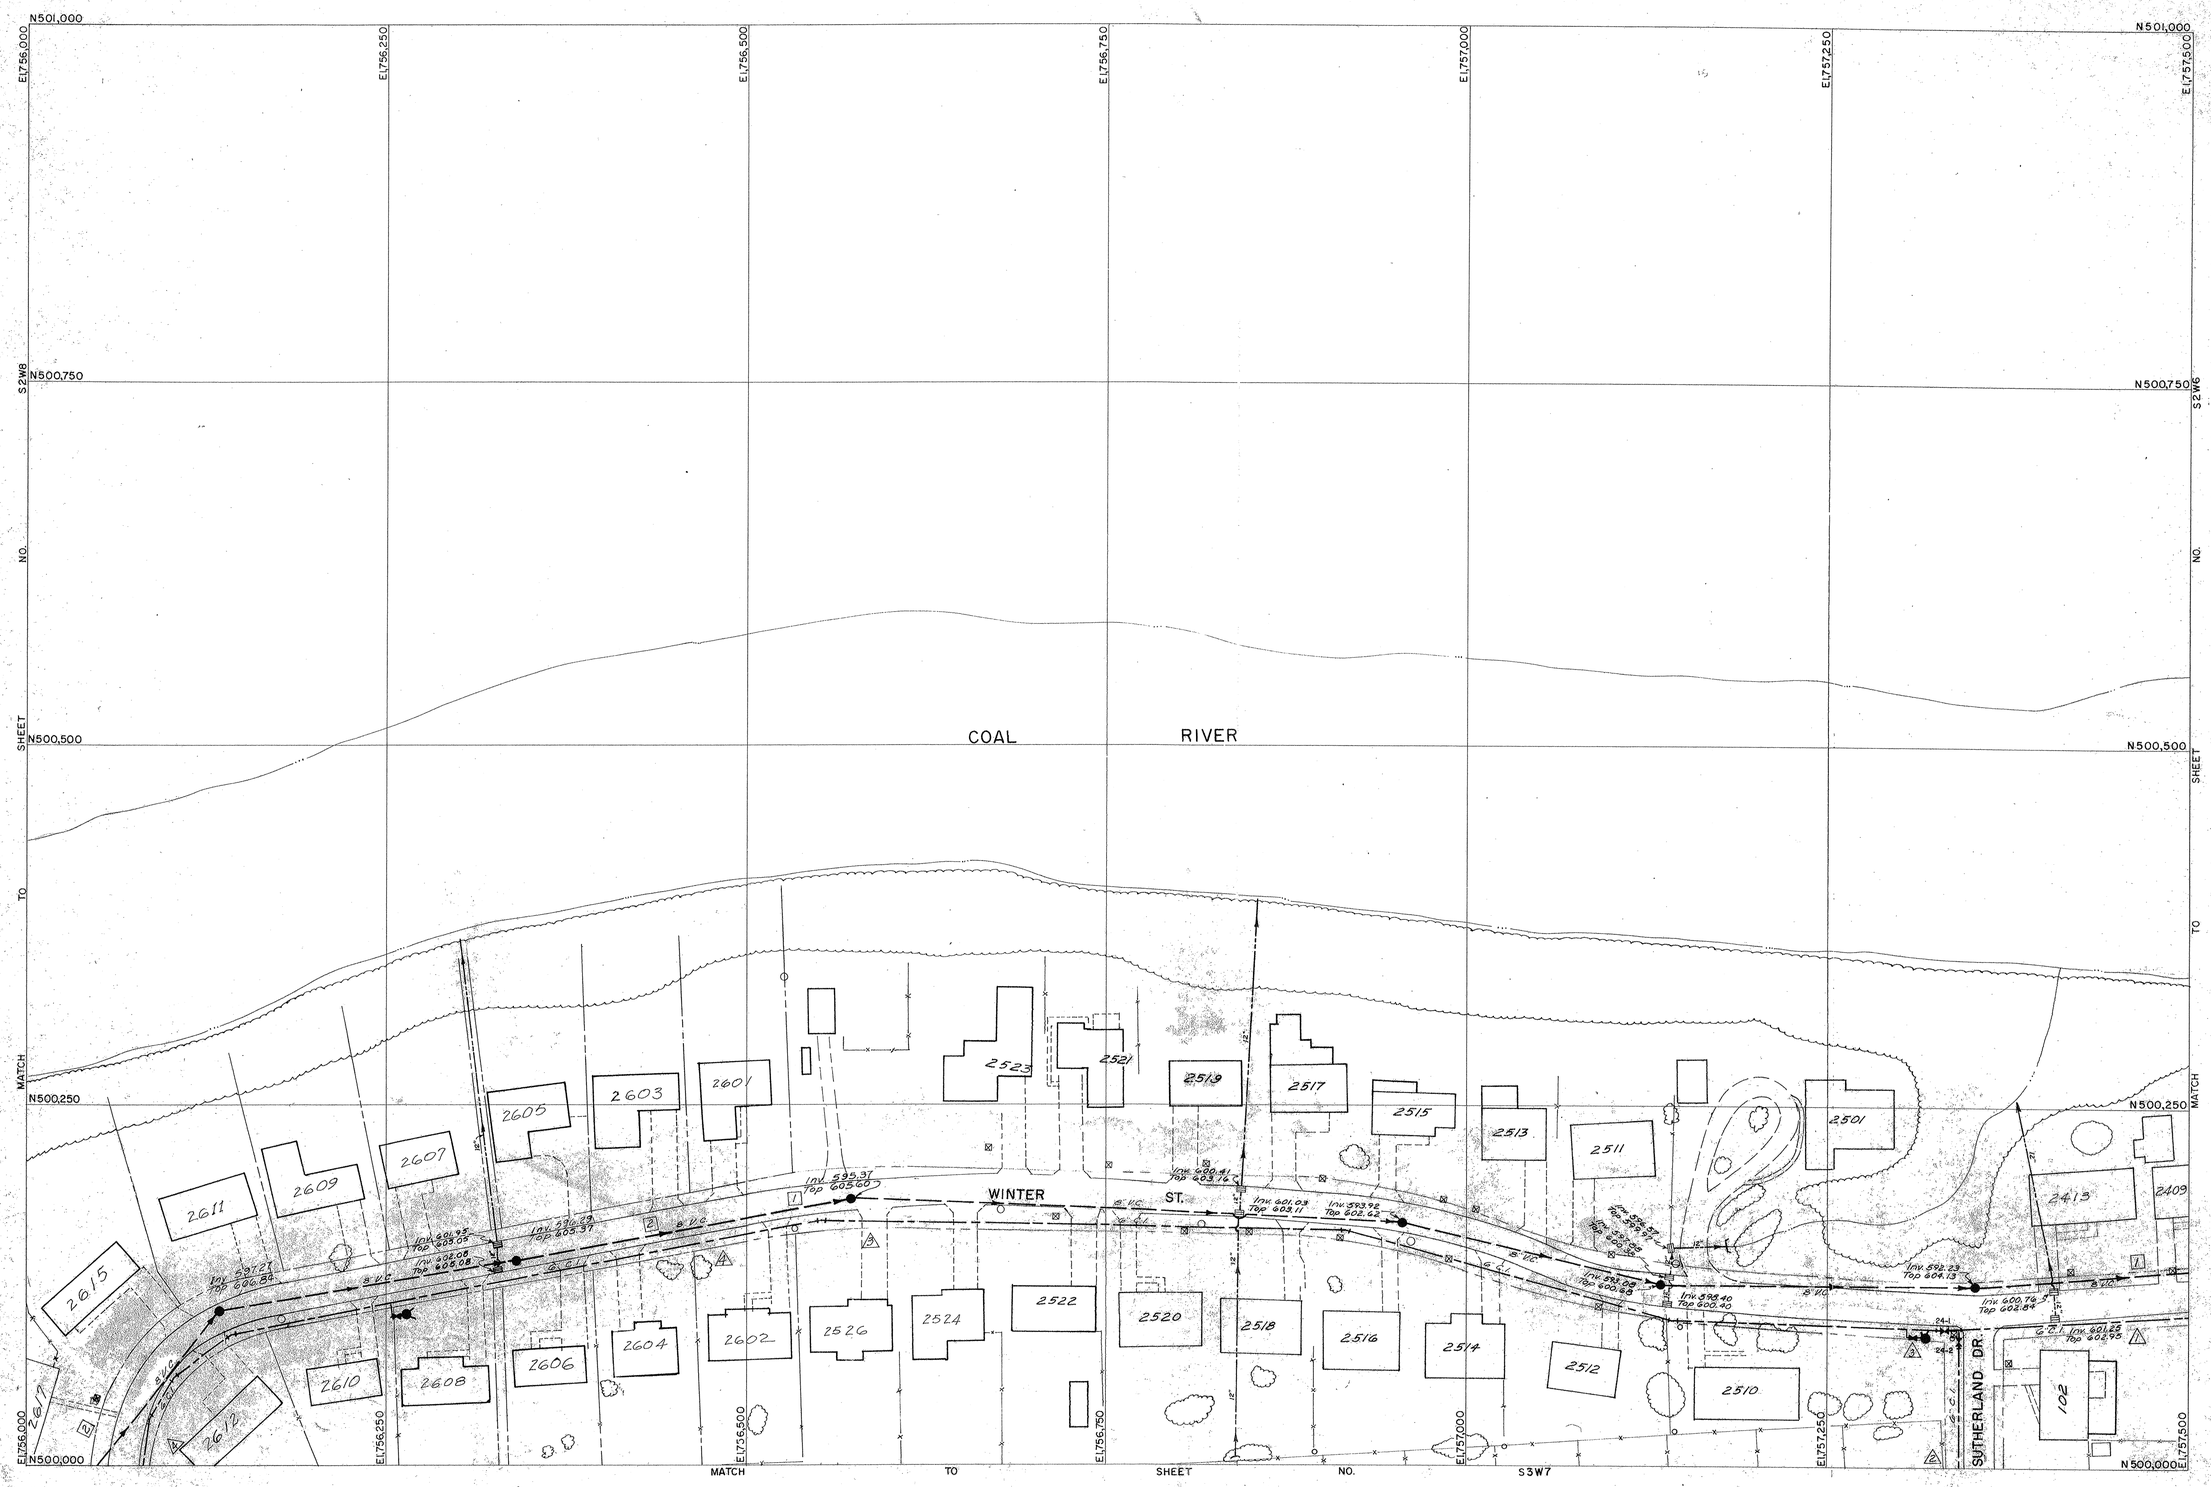

REVISIONS
8-15-66 1/21/94

WATER LINES
6" C.I.-1587

SEWER LINES
8" V.C.-1570

FIRE HYDRANTS
- SMALL HYDRANT
- 4" STEAMER
- 4 1/2" STEAMER

VALVES
6" - 2

MANHOLES SAN. 6
MANHOLES S.D.
LAMP HOLES
CATCH BASINS 7
METERS 17

WATER EXTENSIONS
1. 2+22 Winter Street
2. 2+22 Sutherland Drive
3. 2+57 Winter Street
4. 2+70 Winter Street

SEWER EXTENSIONS
1. 3+57 Winter Street
2. 3+95 Winter Street

CITY OF ST. ALBANS, W. VA.

MUNICIPAL UTILITY COMMISSION

SCALE: 1" = 50'

AMERICAN AIR SURVEYS, INC.
PITTSBURGH, PENNA.

DATE PLAT PREPARED Jan. 17, 1966
WATER SYSTEM ADDED Dec. 20, 1966
SANITARY SEWERS ADDED Dec. 20, 1966
STORM SEWERS ADDED Dec. 20, 1966

PLAT NO.
S2W7