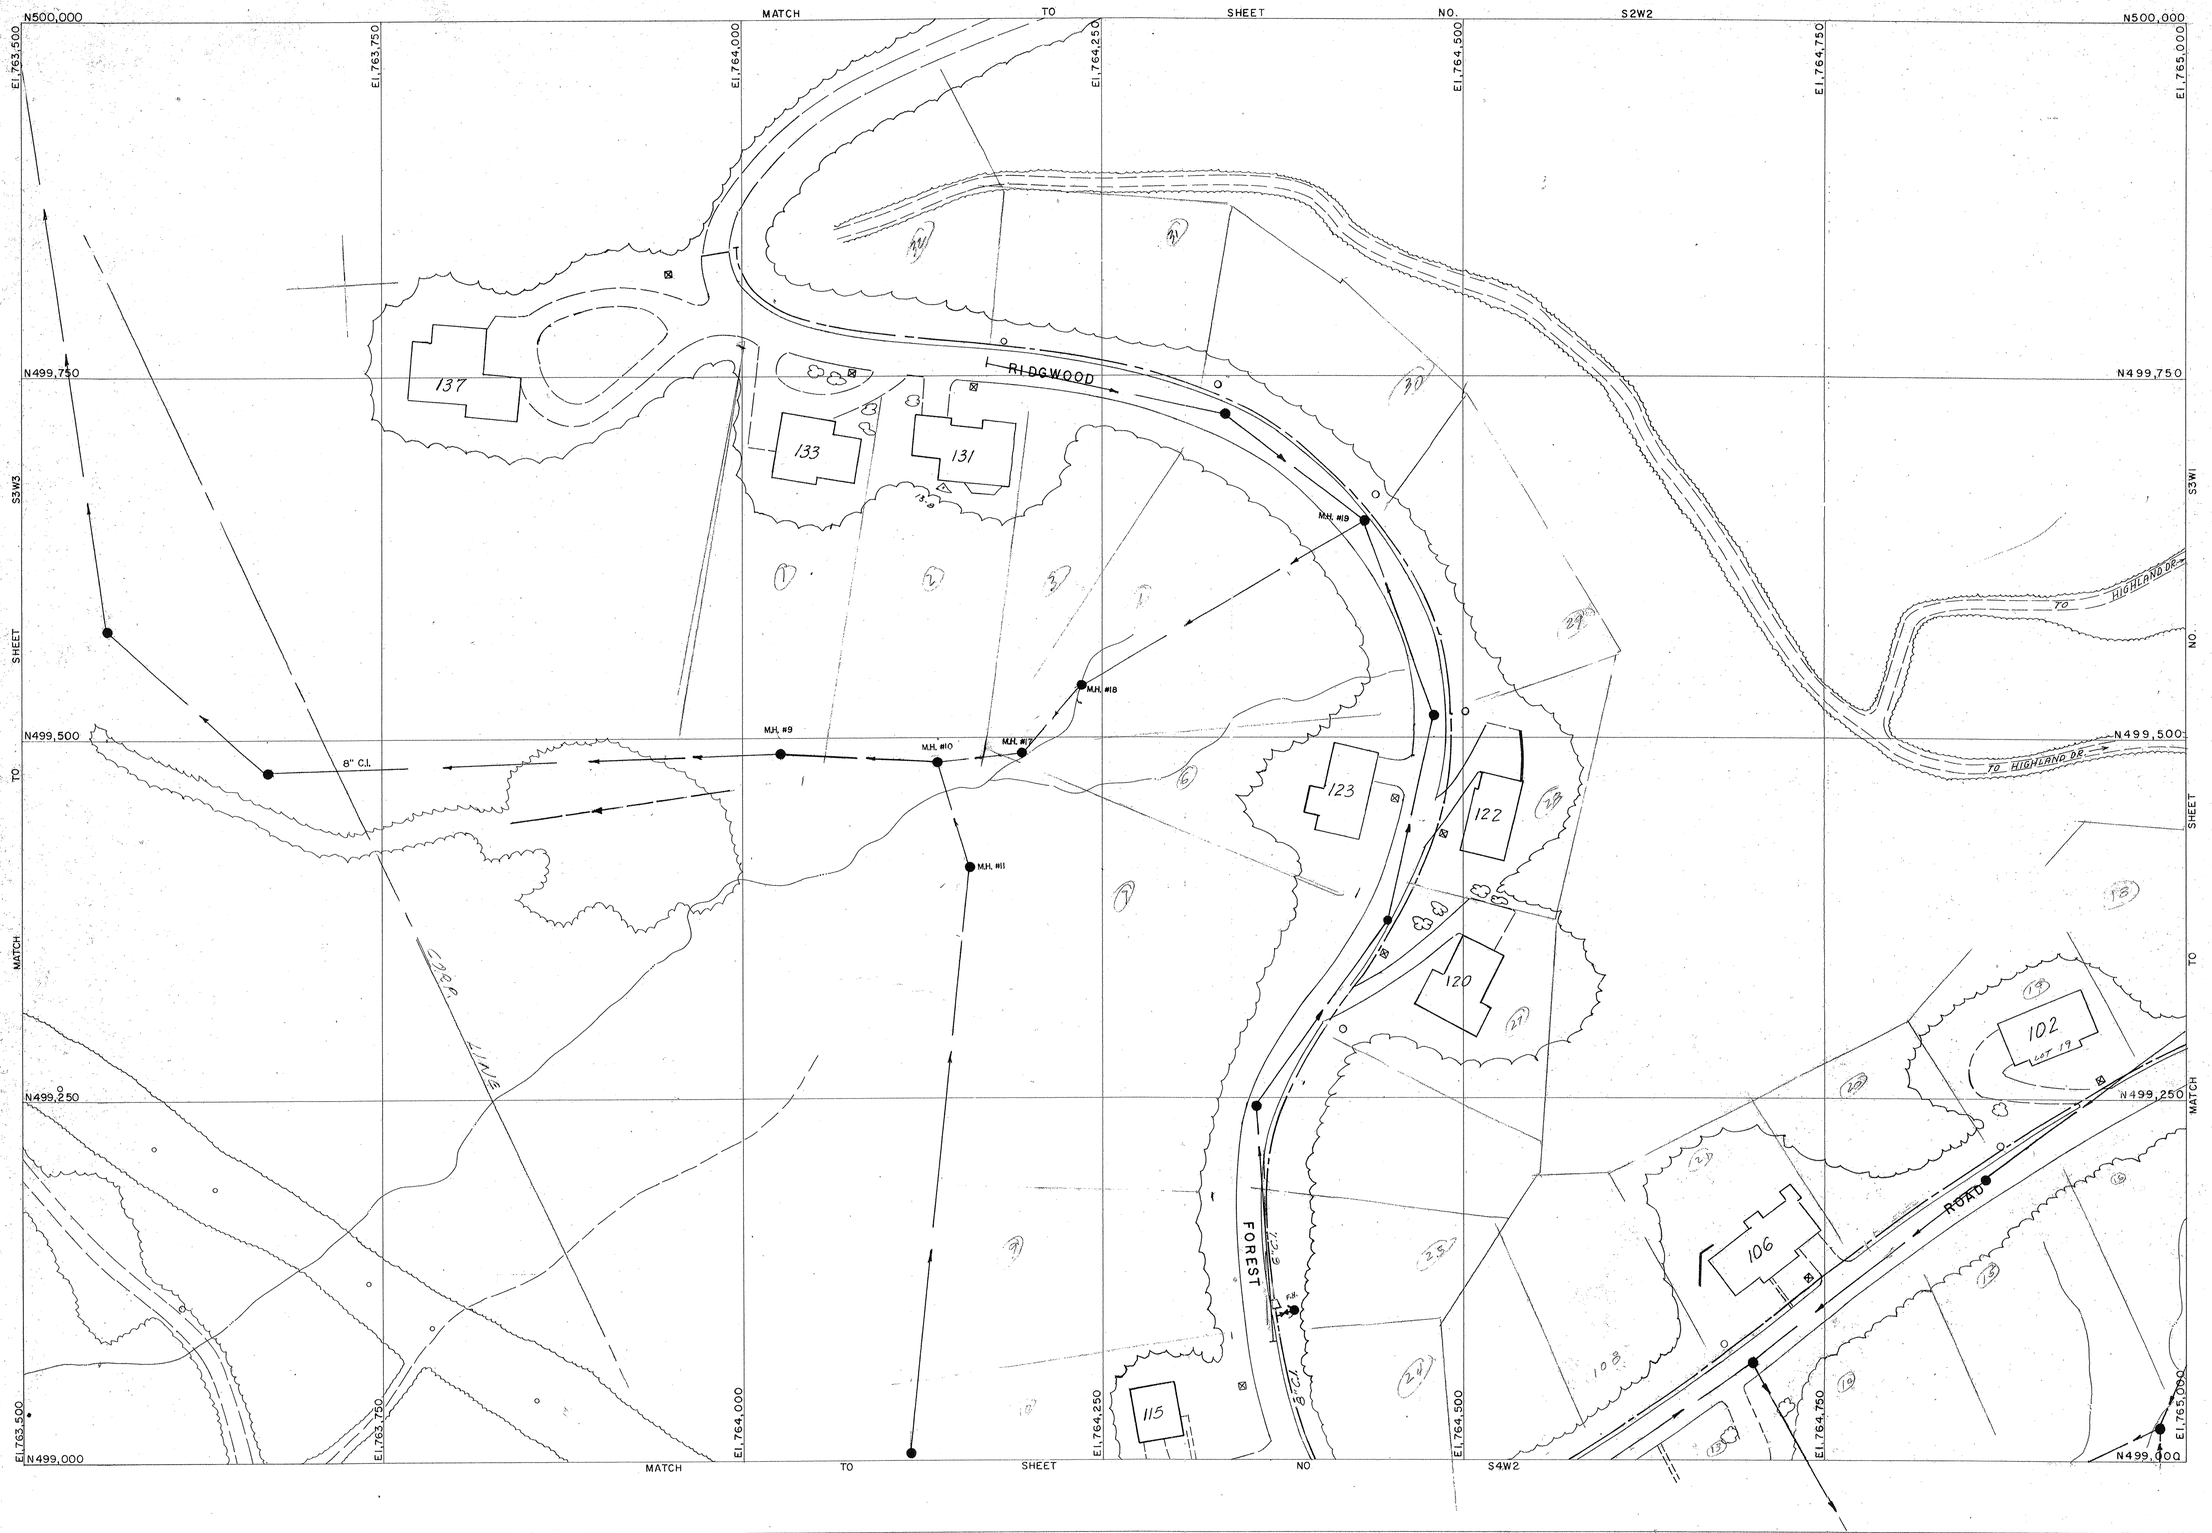

REVISIONS
1/21/94

WATER LINES

SEWER LINES

FIRE HYDRANTS
- SMALL HYDRANT
- 4" STEAMER
- 4 1/2" STEAMER

VALVES

MANHOLES SAN.
MANHOLES S.D.
LAMP HOLES
CATCH BASINS
METERS

WATER EXTENSIONS

SEWER EXTENSIONS

CITY OF ST. ALBANS, W. VA.

MUNICIPAL UTILITY COMMISSION

SCALE: 1" = 50'

AMERICAN AIR SURVEYS, INC.
PITTSBURGH, PENNA.

DATE PLAT PREPARED Jan. 17, 1966
WATER SYSTEM ADDED
SANITARY SEWERS ADDED
STORM SEWERS ADDED

PLAT NO.
S3W2