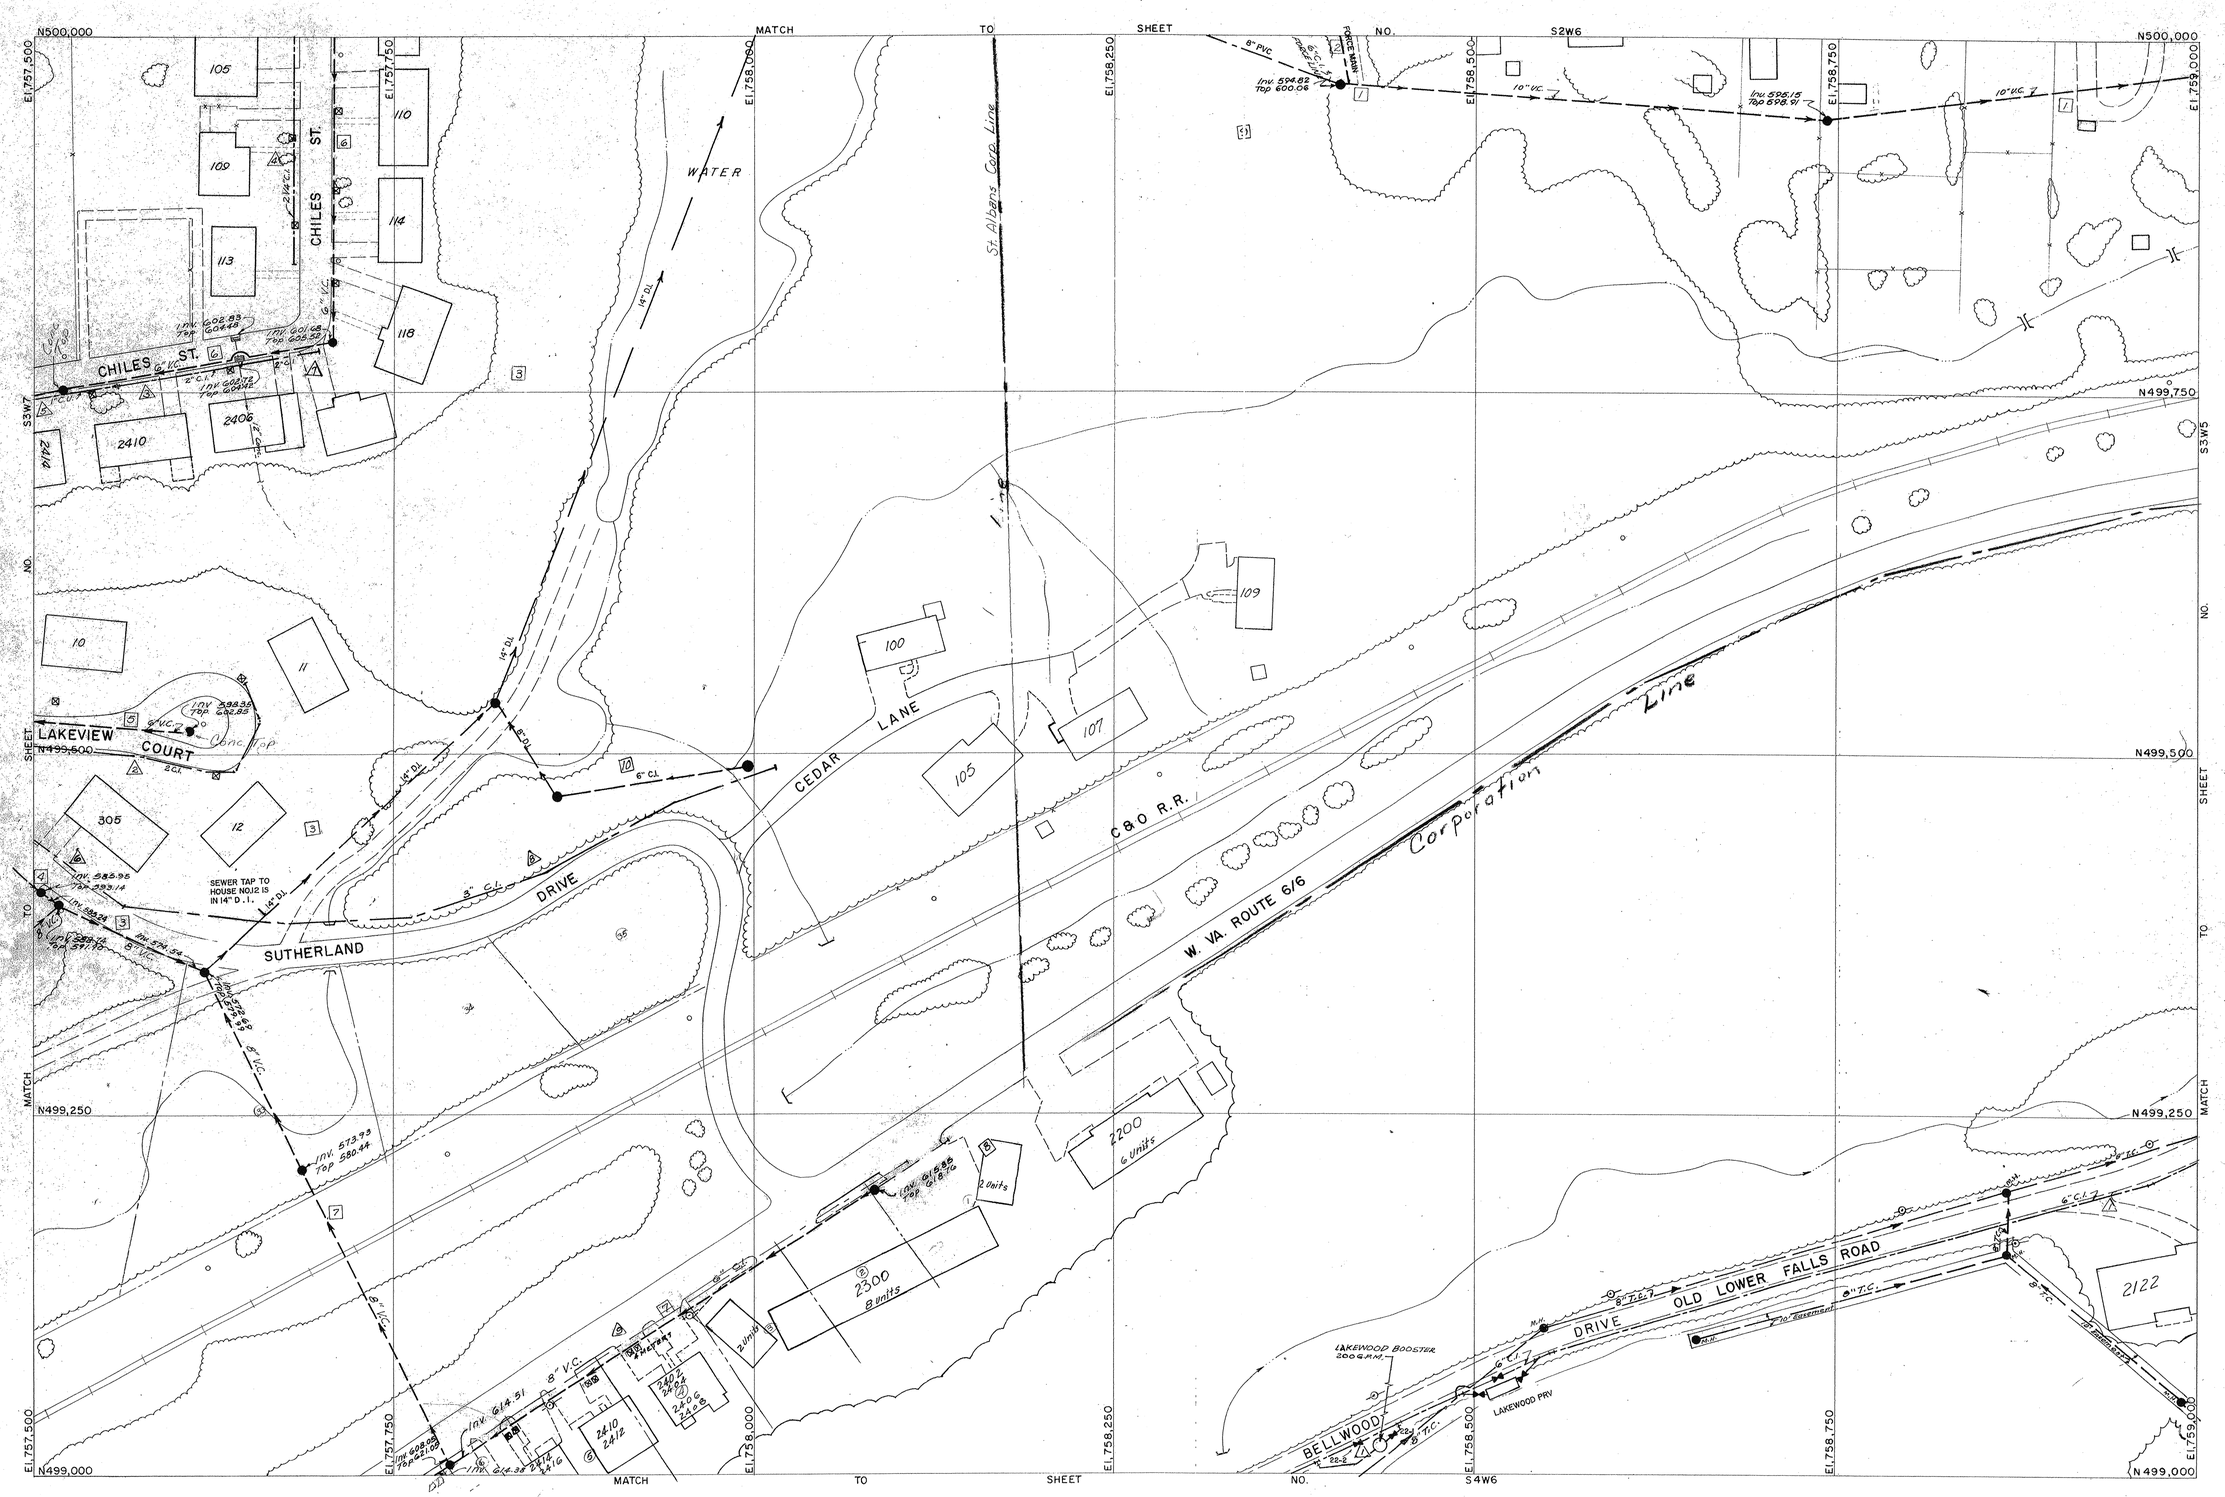

REVISIONS
8-15-64

WATER LINES

SEWER LINES

FIRE HYDRANTS
- SMALL HYDRANT
- 4" STEAMER
- 4 1/2" STEAMER

VALVES

MANHOLES SAN.	10
MANHOLES S.D.	
LAMP HOLES	
CATCH BASINS	2
METERS	10

WATER EXTENSIONS

1. 2+56 Old Lower Falls Rd
2. 1+307 Lakeview Court
3. 1+183 Chiles St.
4. 2+22 " "
5. 1+162 " "
6. 1+358 Sutherland Dr.
7. 1+382 Chiles Street
8. 1+419 Sutherland Dr.
9. 2+189 Shadyside Rd.

SEWER EXTENSIONS

1. 3+36 Coal River Intercepto
2. 3+36 River Lakes Force Lin
3. 3+36 River Lakes Interceptor
4. 8+19 Sutherland Dr.
5. 8+19 Lakeview Court
6. 8+19 Chiles St.
7. 3+101 Sutherland-Moore Ad
8. 3+178 Shadyside Road
9. 3+183 Penn Ave.
10. 3+198 Sutherland Dr.

AMERICAN AIR SURVEYS, INC.
PITTSBURGH, PENNA.

CITY OF ST. ALBANS, W. VA.

MUNICIPAL UTILITY COMMISSION

SCALE: 1" = 50'

DATE PLAT PREPARED
WATER SYSTEM ADDED
SANITARY SEWERS ADDED
STORM SEWERS ADDED

PLAT NO.
S3W6