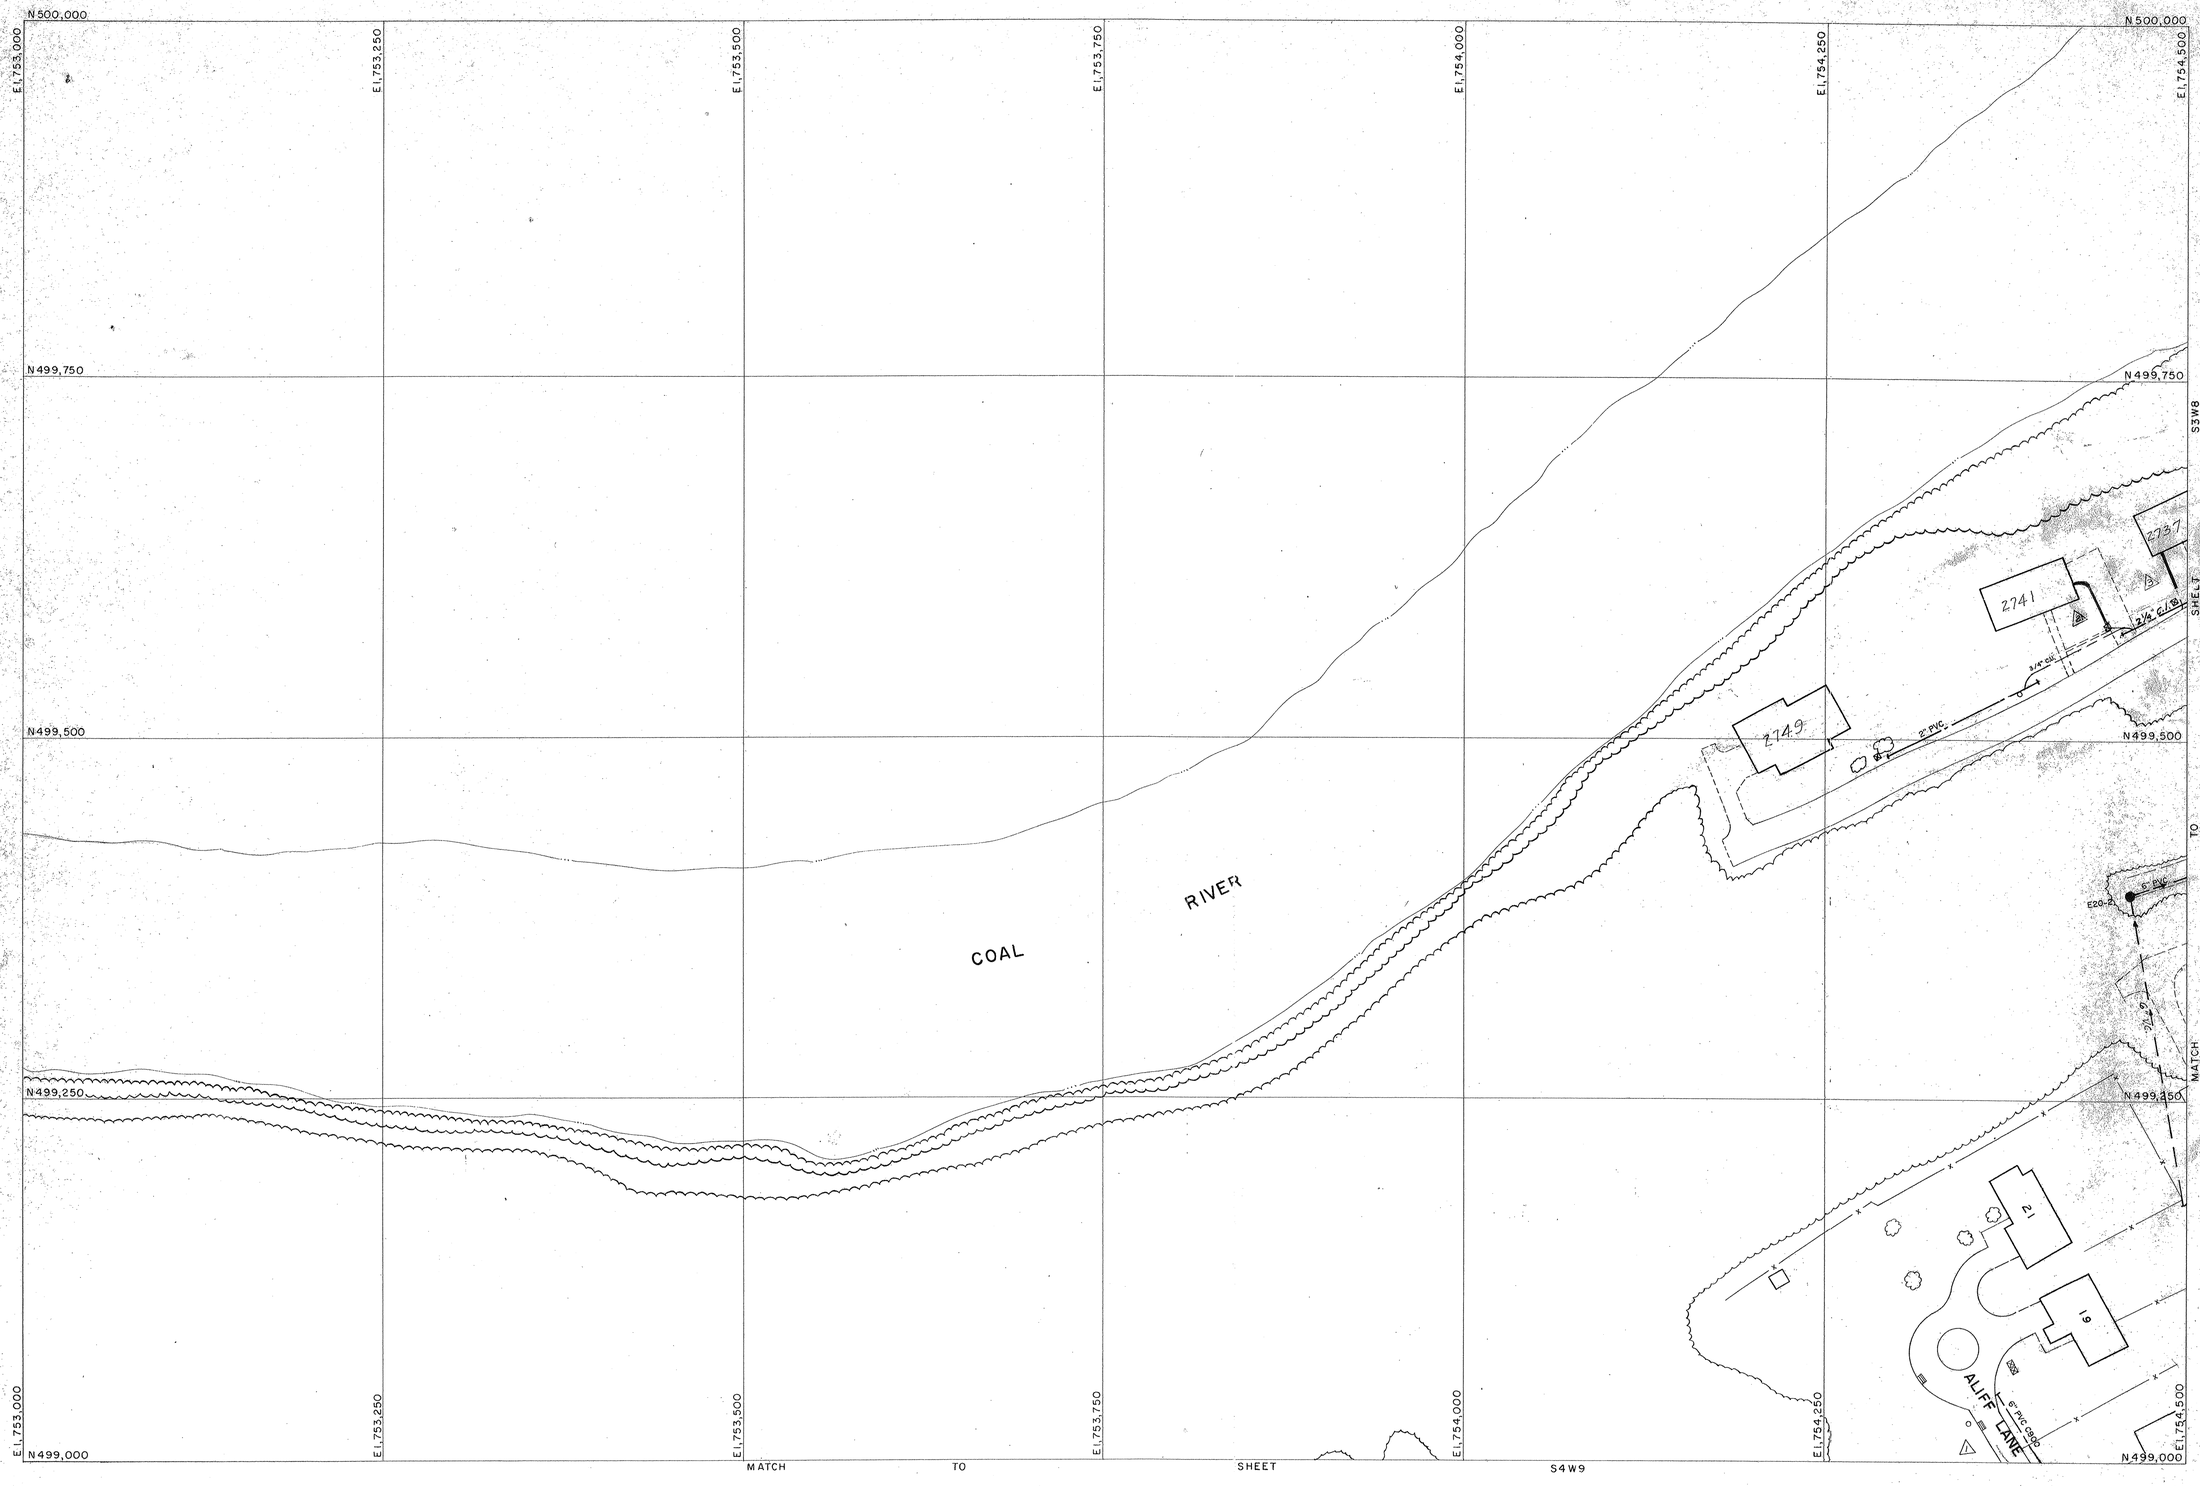

REVISIONS
7-12-66 1/21/94

WATER LINES
2+21.40

SEWER LINES

FIRE HYDRANTS
SMALL HYDRANT
4" STEAMER
4 1/2" STEAMER

VALVES

MANHOLES SAN.
MANHOLES S.D.
LAMP HOLES
CATCH BASINS 2
METERS 2

WATER EXTENSIONS
1 2+22 Aliff Lane
2 1+356 Riverside Dr.
3 2+22 " "

SEWER EXTENSIONS

AMERICAN AIR SURVEYS, INC.
PITTSBURGH, PENNA.

CITY OF ST. ALBANS, W. VA.

MUNICIPAL UTILITY COMMISSION

SCALE: 1" = 50'

1-17-66
DATE PLAT PREPARED
WATER SYSTEM ADDED
SANITARY SEWERS ADDED
STORM SEWERS ADDED

PLAT NO.
S3W9