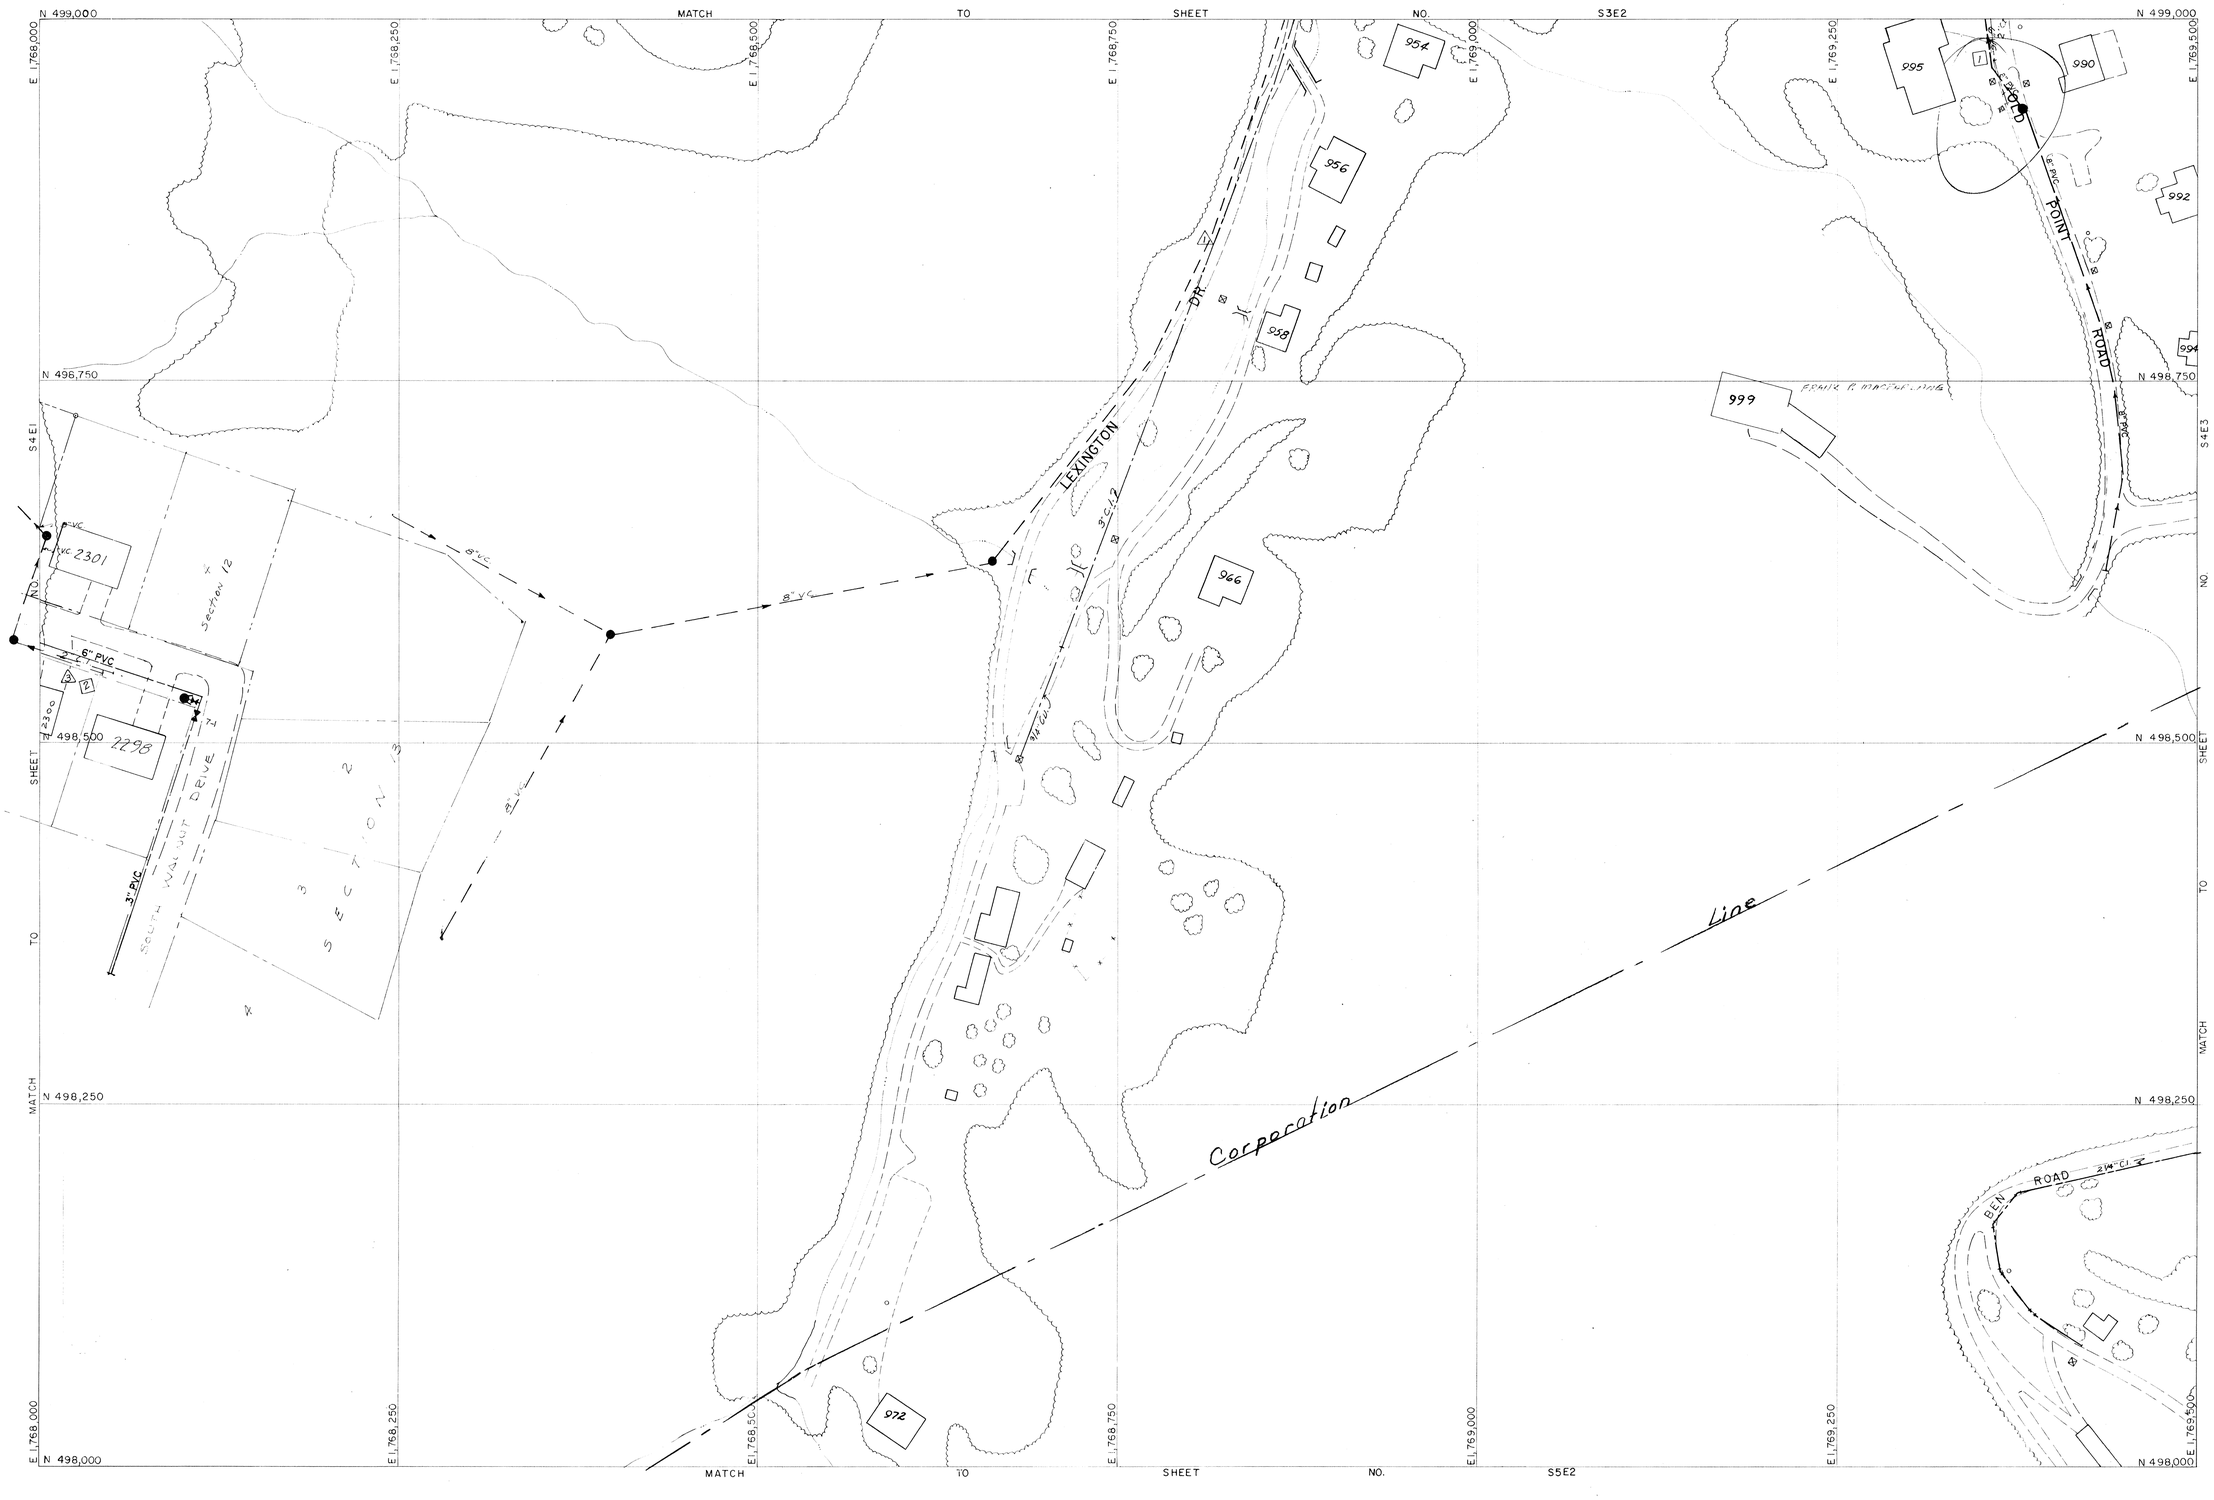

REVISIONS
Mar. 31, 1966

WATER LINES
1" GALV. 345 ft
2" 260 ft

SEWER LINES
8" VC - 5
6" VC - 50

FIRE HYDRANTS
SMALL HYDRANT
4" STEAMER
4 1/2" STEAMER

VALVES

MANHOLES SAN. 1
MANHOLES S.D.
LAMP HOLES
CATCH BASINS
METERS 2

WATER EXTENSIONS
1 1+71 Lexington Dr.
2 1+370 Old Point Road
3 1+395 S. Walnut Dr.

SEWER EXTENSIONS
1 3+44 Old Point Road
2 3+154 South Walnut Dr.

AMERICAN AIR SURVEYS, INC.
PITTSBURGH, PENNA.

CITY OF ST. ALBANS, W. VA.

MUNICIPAL UTILITY COMMISSION

SCALE: 1" = 50'

DATE PLAT PREPARED 11-18-65
WATER SYSTEM ADDED 12-14-65
SANITARY SEWERS ADDED 12-14-65
STORM SEWERS ADDED

PLAT NO.
S 4E2