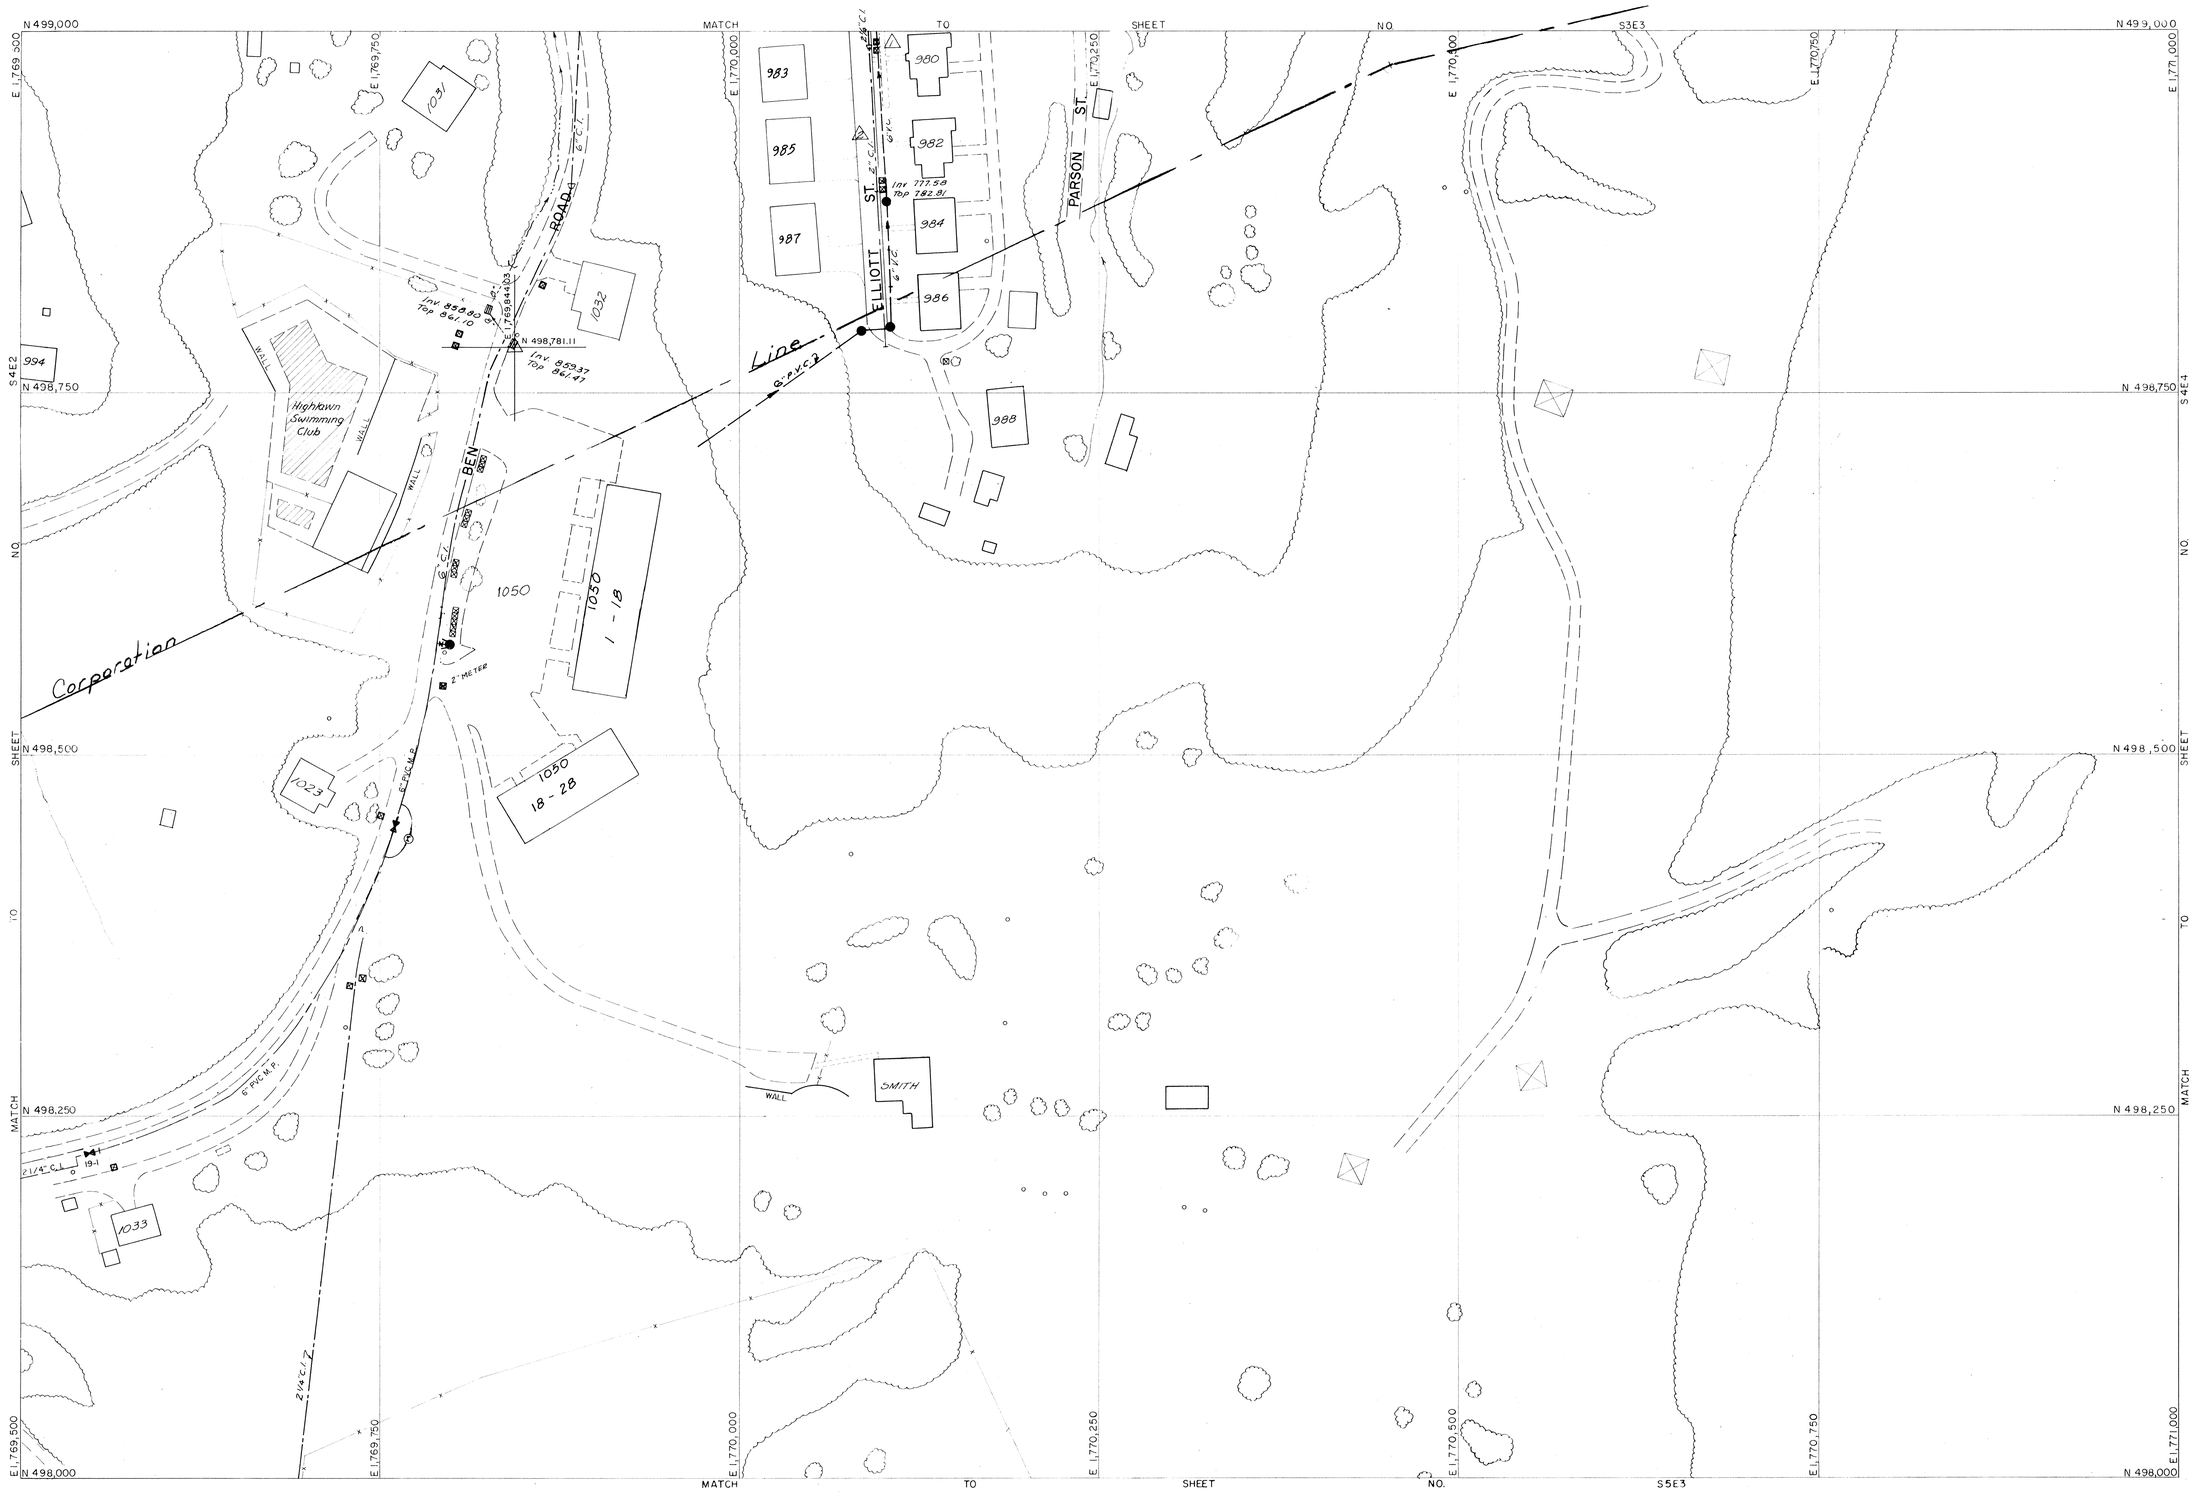

REVISIONS
April 6, 1966

WATER LINES
4" C.I. 25'
4" C.I. 1240'
4" C.I. 110'

SEWER LINES
4" V.C. 12'

FIRE HYDRANTS
SMALL HYDRANT
4" STEAMER
4 1/2" STEAMER

VALVES

MANHOLES SAN.
MANHOLES S.D.
LAMP HOLES
CATCH BASINS 2
METERS 2

WATER EXTENSIONS
1 1470 Elliot St.
2 1194 " "

SEWER EXTENSIONS

AMERICAN AIR SURVEYS, INC.
PITTSBURGH, PENNA.

CITY OF ST. ALBANS, W. VA.

MUNICIPAL UTILITY COMMISSION

SCALE: 1" = 50'

DATE PLAT PREPARED 11-18-65
WATER SYSTEM ADDED 12-14-65
SANITARY SEWERS ADDED 12-14-65
STORM SEWERS ADDED 12-14-65

PLAT NO.
S4E3