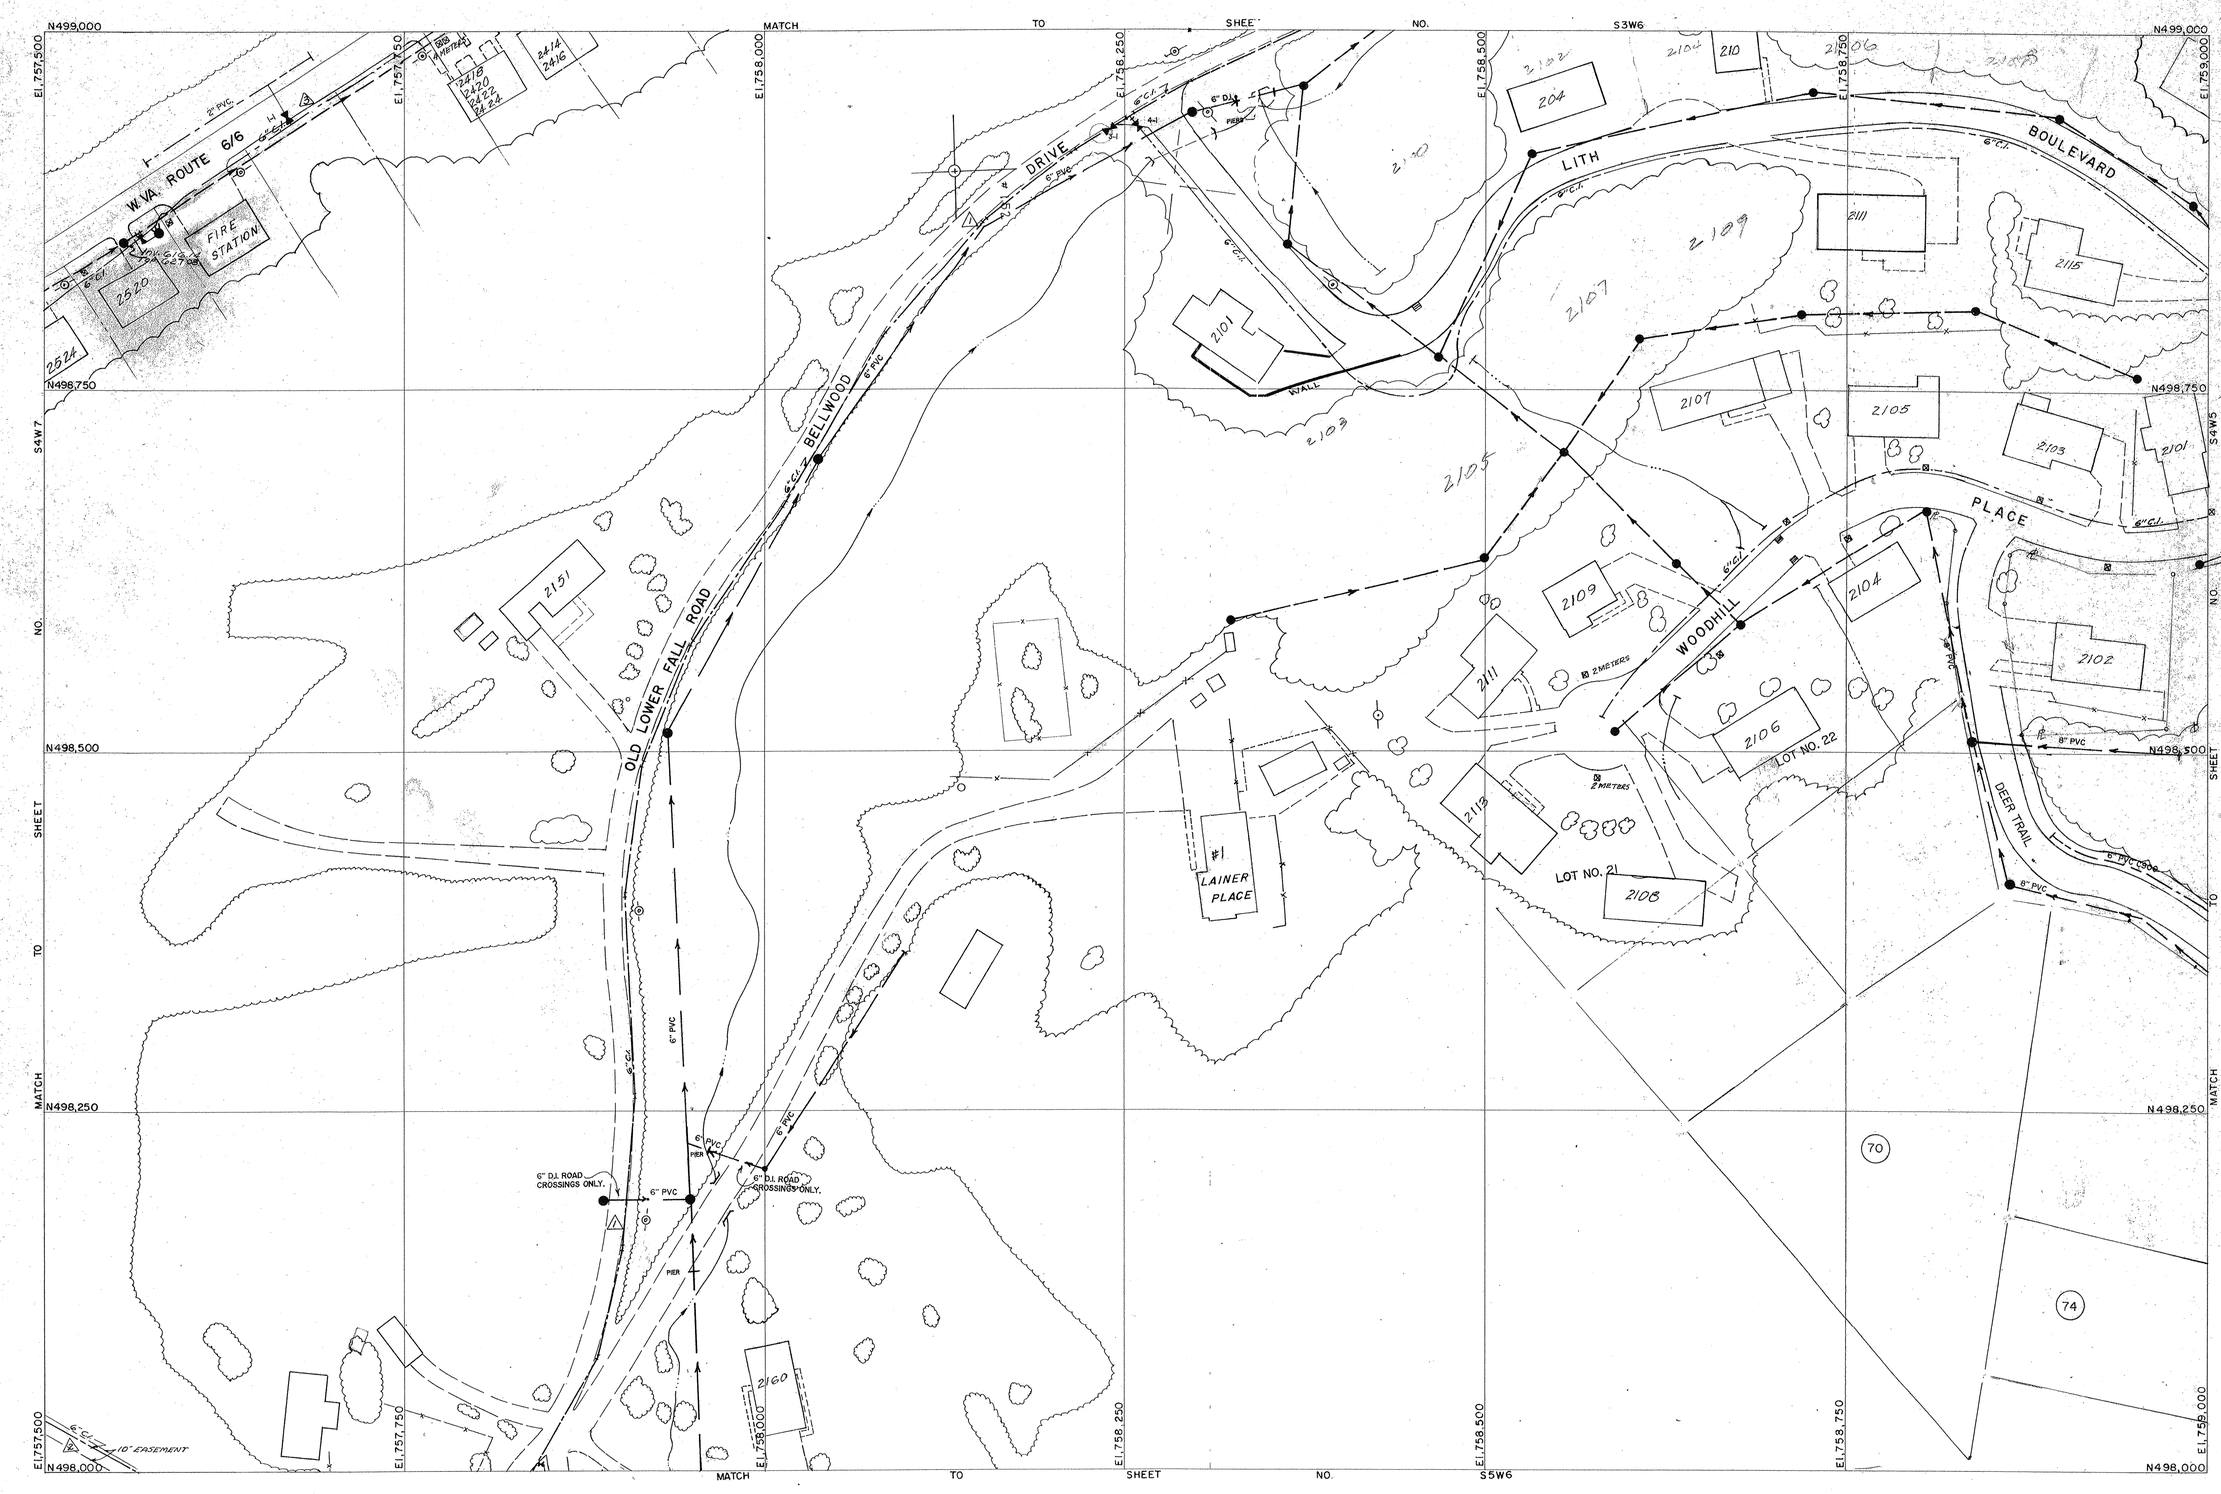

REVISIONS
3-16-66 1/21/94

WATER LINES
6" C.I. 1295'

SEWER LINES

FIRE HYDRANTS
SMALL HYDRANT
4" STEAMER
4 1/2" STEAMER

VALVES

MANHOLES SAN.
MANHOLES S.D.
LAMP HOLES
CATCH BASINS
METERS

WATER EXTENSIONS
1 2+56 Old Lower Falls Road
2 2+62 S/W W. from Old Lower Falls Road
3 2+89 Shadyside Road

SEWER EXTENSIONS

AMERICAN AIR SURVEYS, INC.
PITTSBURGH, PENNA.

CITY OF ST. ALBANS, W. VA.

MUNICIPAL UTILITY COMMISSION

SCALE: 1" = 50'

DATE PLAT PREPARED Jan. 17, 1966
WATER SYSTEM ADDED Feb. 10, 1966
SANITARY SEWERS ADDED Mar. 18, 1966
STORM SEWERS ADDED

PLAT NO.
S4W6